Roanoke VA Cook Out sign drawings

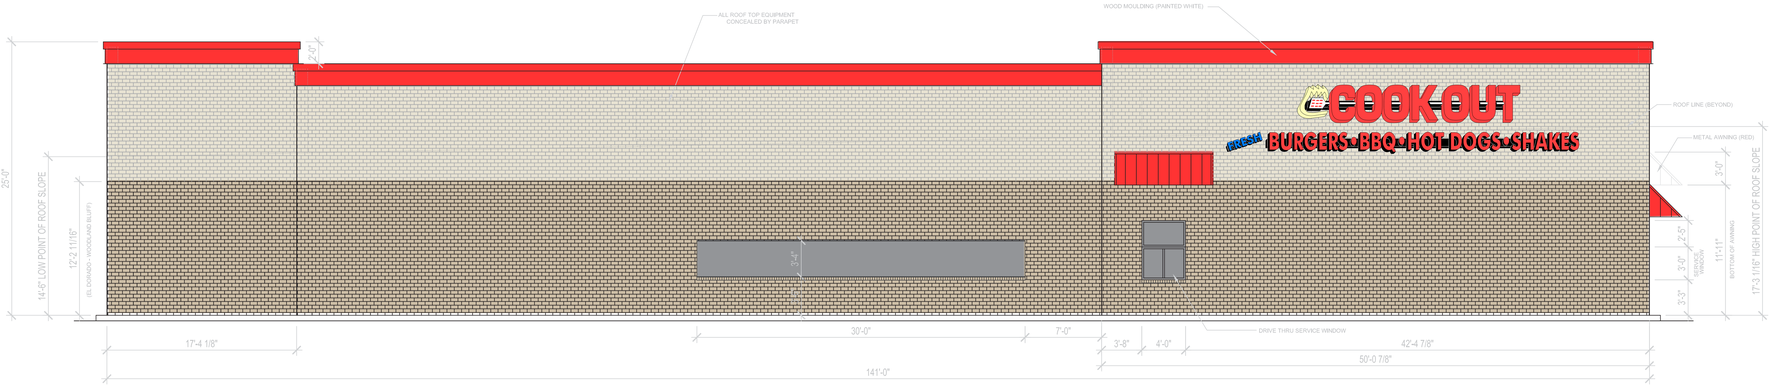

LEFT SIDE ELEVATION

SCALE: 3/16" = 1' - 0"

FRONT ELEVATION

SCALE: 1/4" = 1'-0"

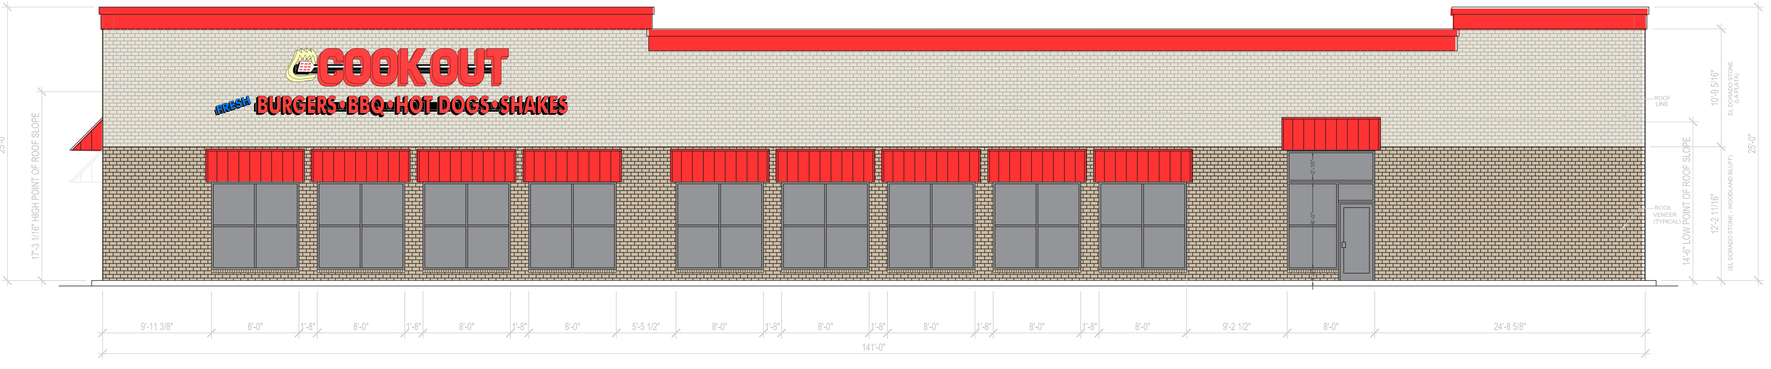

RIGHT SIDE ELEVATION

SCALE: 3/16" = 1' - 0"

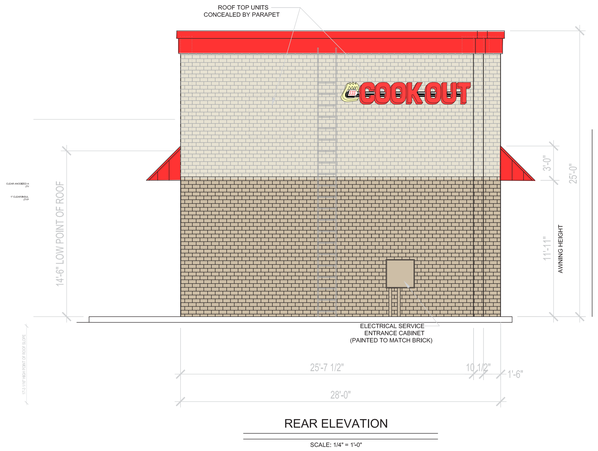

REAR ELEVATION

SCALE: 1/4" = 1'-0"

Standard Cookout pylon

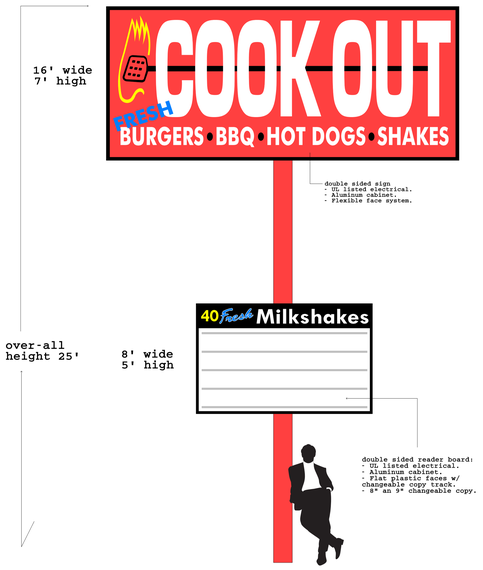

brandrite SIGN COMPANY INC.
803-533-7446
313 John C Calhoun Drive
Orangeburg SC 29115
Linford Oberholtzer
lin@brandritesign.com
Mobile 803-707-4512

COOKOUT drive-up menu

ORDER MENU

PREVIEW MENU

brandrite SIGN COMPANY INC.
803-533-7446
313 John C Calhoun Drive
Orangeburg SC 29115
Linford Oberholtzer
lin@brandritesign.com
Mobile 803-707-4512

COOK OUT

FRESH BURGERS • BBQ • HOT DOGS • SHAKES

COOK OUT

COOK OUT

Signs for Right and Left sides of building

UL listed channel letters on race-way
- Lighting: GE led

Logo - 40" high 23' wide
Tag line - 2' high x 32' wide

Signs for Front of building

UL listed channel letters on race-way
- Lighting: GE led

Logo - 2' high 13' wide

Signs for Back of building

UL listed channel letters on race-way
- Lighting: GE led

Logo - 22" high 11' wide

Neon:
Neon must be shielded or replaced with LED border lighting

brandrite SIGN COMPANY INC.
803-533-7446
313 John C Calhoun Drive
Orangeburg SC 29115
Linford Oberholtzer
lin@brandritesign.com
Mobile 803-707-4512