


**FRONT ELEVATION** 1/4"=1'-0" | 1




**REAR ELEVATION** 1/4"=1'-0" | 2

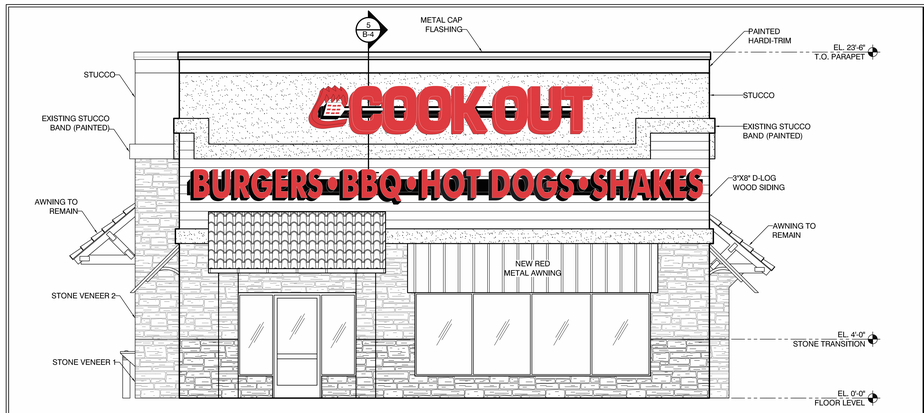


**NEW PARAPET DETAIL** 3/4"=1'-0" | 5

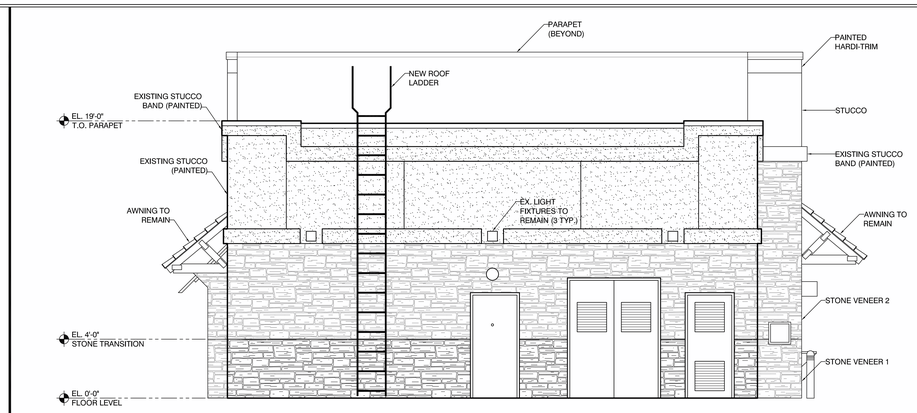


**LEFT SIDE ELEVATION** 1/4"=1'-0" | 3

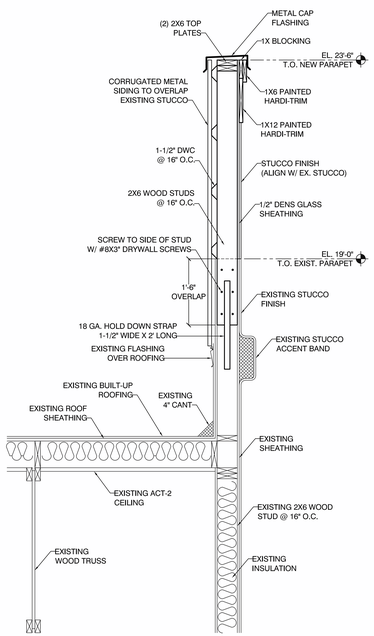


**RIGHT SIDE ELEVATION** 1/4"=1'-0" | 4


DODSON & CHATMAN CONSTRUCTION, INC.
3246 ANTHONY CRT. S.
BURLINGTON, NC 27215
PHONE: (336) 229-0539
FAX: (336) 229-5822

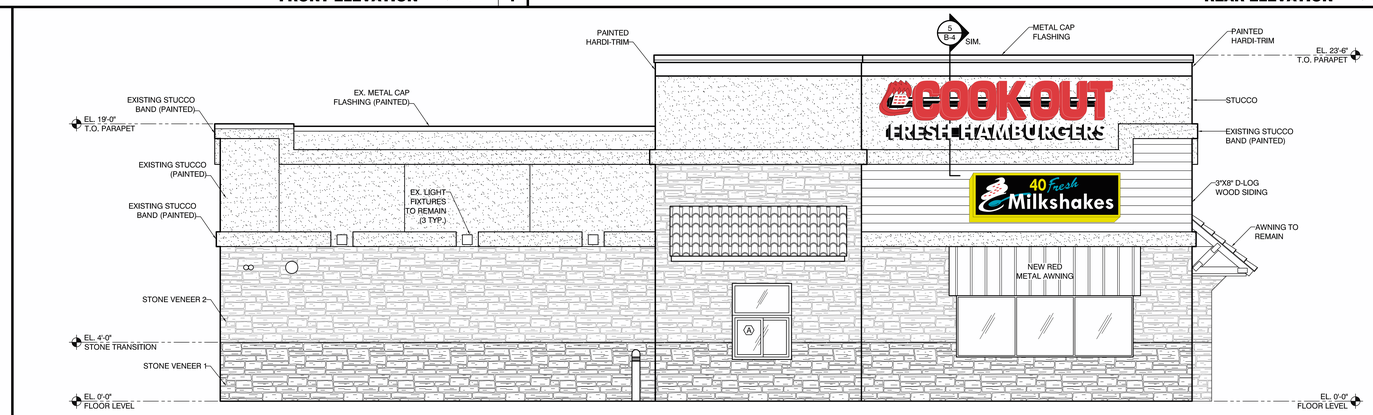
NEW BUILDING RENOVATION:
COOK-OUT
BOILING SPRINGS
Boiling Springs, SC

DRAWING NAME: ELEVATIONS

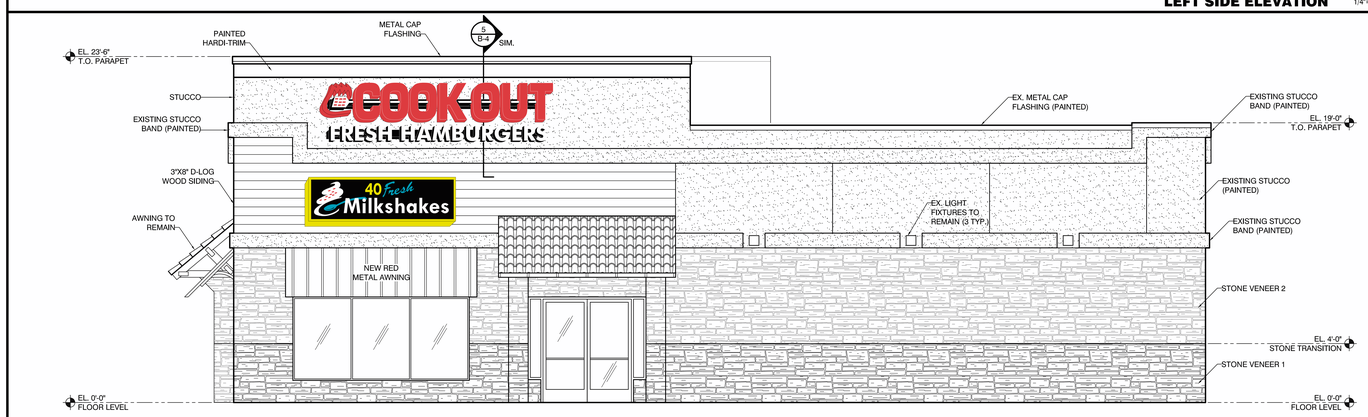DRAWN: RTM
CHECKED:
DATE: 11/4/11
SCALE: 1/4"=1'-0"
JOB NO.:
SHEET: B-4

Job description

Front of building:

3' Cook Out logo

2' tag line

Channel letters:
- UL listed electrical
- mounted on raceway
- 5" side walls
- 3/16" acrylic faces
- .080 aluminum backs
- GE LED lighting

Left side and right side

30" Cook Out logo w/ 1' Fresh Ham.

Channel letters:
- UL listed electrical
- mounted on raceway
- 5" side walls
- 3/16" acrylic faces
- .080 aluminum backs
- GE LED lighting

3' x 12' back lighted sign box:
- UL listed electrical
- florescent lamps
- flat plastic faces w/ 9 year vinyl graphics

Double row of neon around top

of building
- installed w/ all UL components
- 15 mm white neon
- all high voltage wire will be encased w metal conduit

Roadside pylon

see pylon drawing for details

Menu signs

( 4 ) drive-up menu signs
( 1 ) dinning room menu sign

See attached menu drawings for additional details

# SIGN DRAWINGS

## Cook Out restaurant of BOILING SPRINGS, SC


brandrite SIGN COMPANY INC.
803-533-7446
313 John C Calhoun Drive
Orangeburg SC 29115
Linford Oberholtzer
lin@brandritesign.com
Mobile 803-707-4512