Augusta GA COOK OUT

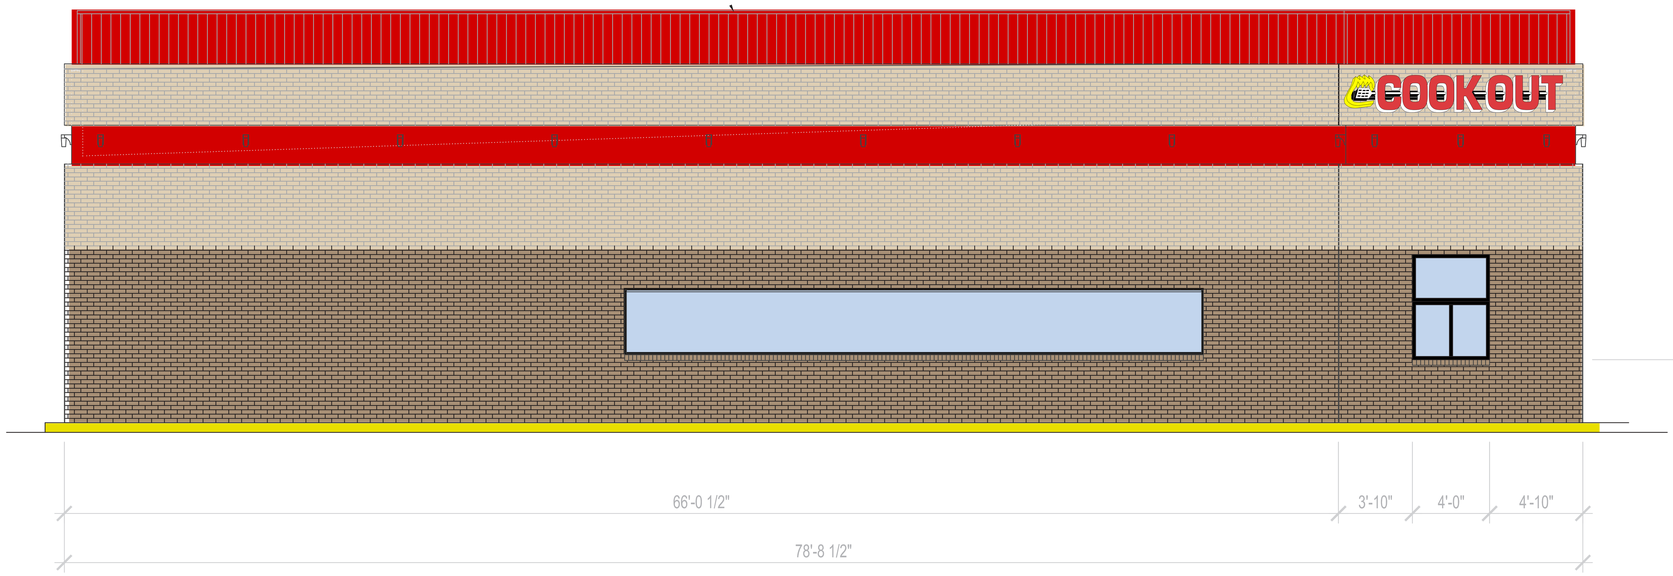

LEFT SIDE ELEVATION

SCALE: 1/4" = 1'-0"

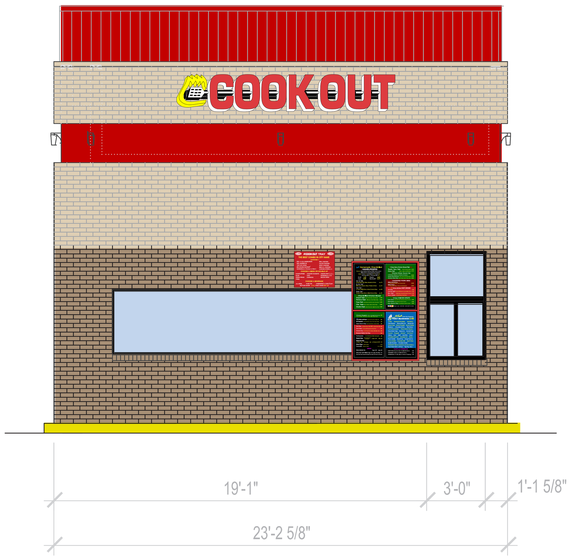

FRONT ELEVATION

SCALE: 1/4" = 1'-0"

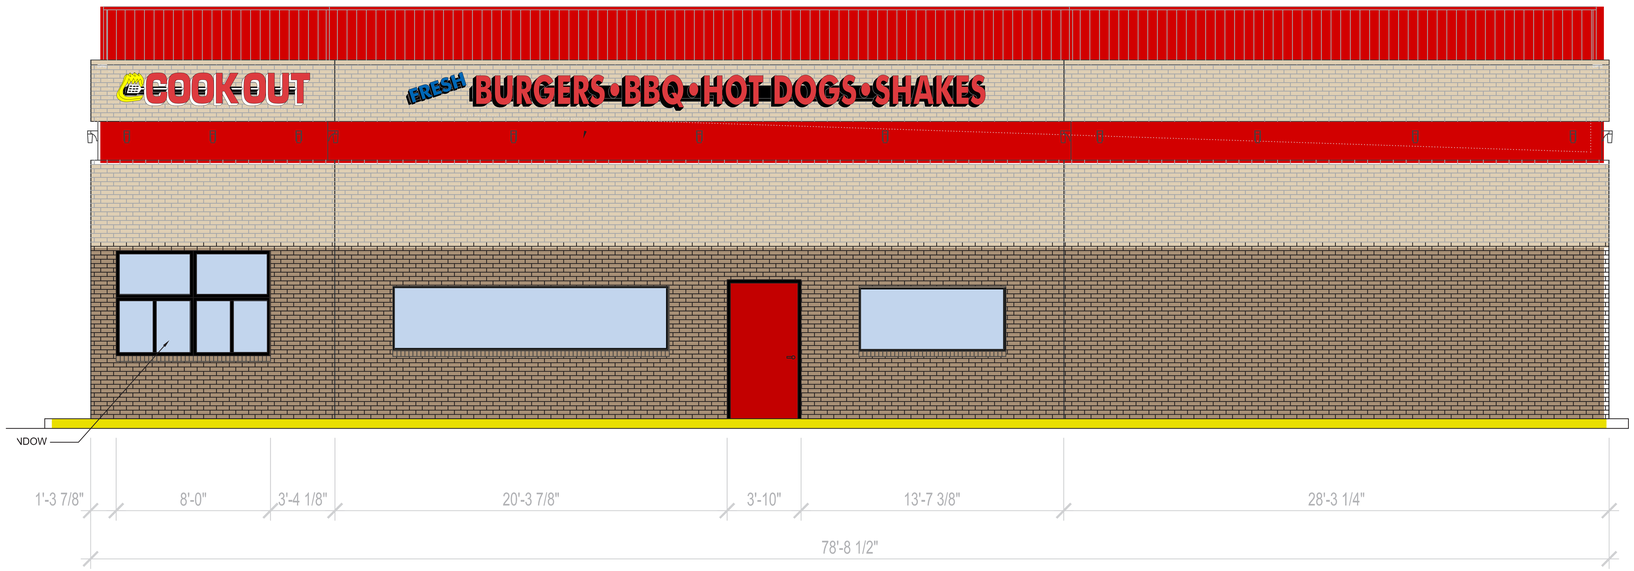

RIGHT SIDE ELEVATION

SCALE: 1/4" = 1'-0"

REAR ELEVATION

SCALE: 1/4" = 1'-0"

SCOPE OF JOB

Left side of building signs: 3
- (1) 2' x 11' logo on tower.

Front of building signs: 3 6 7
- (1) 18" x 10' logo.
- (1) walk-up menu.
- (1) lighted tray sign.

Right side of building signs: 3 2
- (1) 2' x 11' logo on tower.
- (1) 2' x 30' tag line.

Freestanding signs: 1 4 5
- (1) 9' x 9' pylon w/ changeable massage pylon / 20' tall.
- (2) drive-up preview menus.
- (2) drive-up ordering menus.

Neon:
(2) bands of white neon all the way around the top of building (560')

1

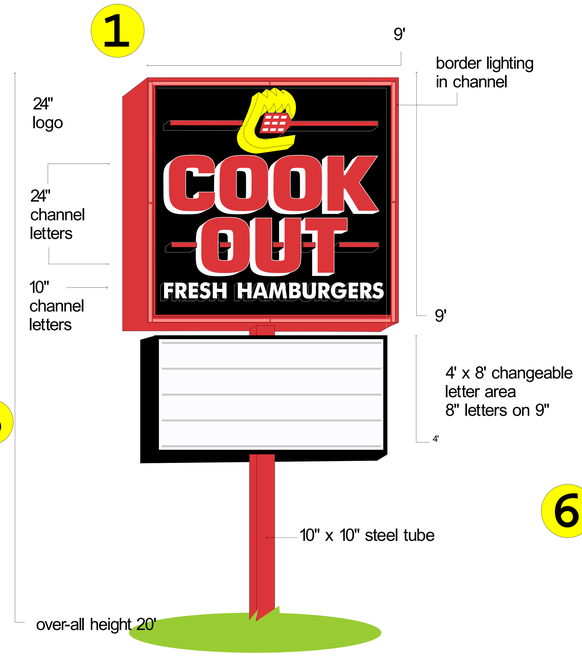

2

Lighted tag line:
- channel letters on race-way.
- GE LED lighting.
- 5.5" deep letters
- UL listed electrical.

4

Drive up ordering menu:
- back lighted w/ white LED.
- printed translucent menu curtains.
- backup power supply system.
- UL listed electrical.
- speaker panel.

5

Drive up preview menu:
- back lighted w/ white LED.
- printed translucent menu curtains.
- backup power supply system.
- UL listed electrical.

3

Lighted Cook Out logo:
- channel letters on race-way.
- GE LED lighting.
- 5.5" deep letters
- UL listed electrical.

6

Wall menu:
- back lighted.
- printed menu inserts
- UL listed electrical

7

Wall tray sign:
- back lighted.
- printed menu inserts
- UL listed electrical

brandrite™ SIGN COMPANY INC.

803-533-7446
313 John C Calhoun Drive
Orangeburg SC 29115

Linford Oberholtzer
lin@brandritesign.com
Mobile 803-707-4512