Lexington SC COOK OUT

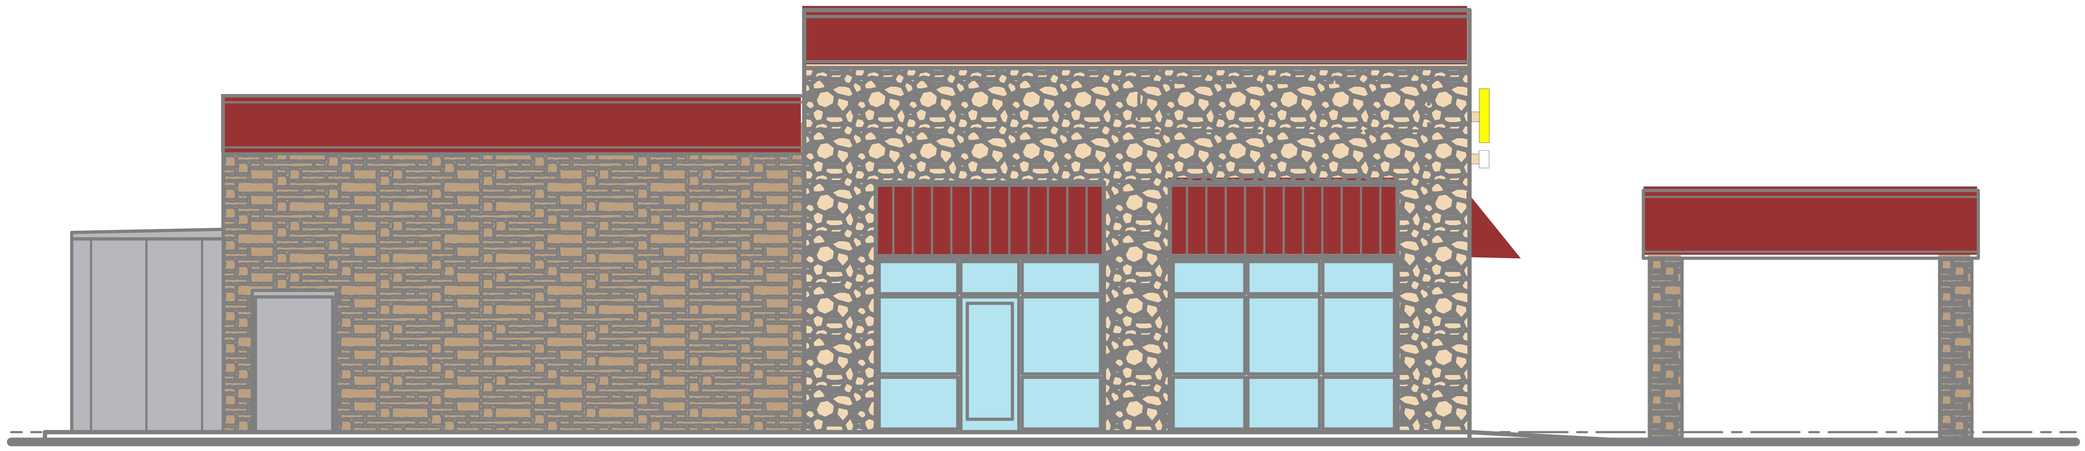

1 A2 East Elevation
Scale: 1/4" = 1'-0"

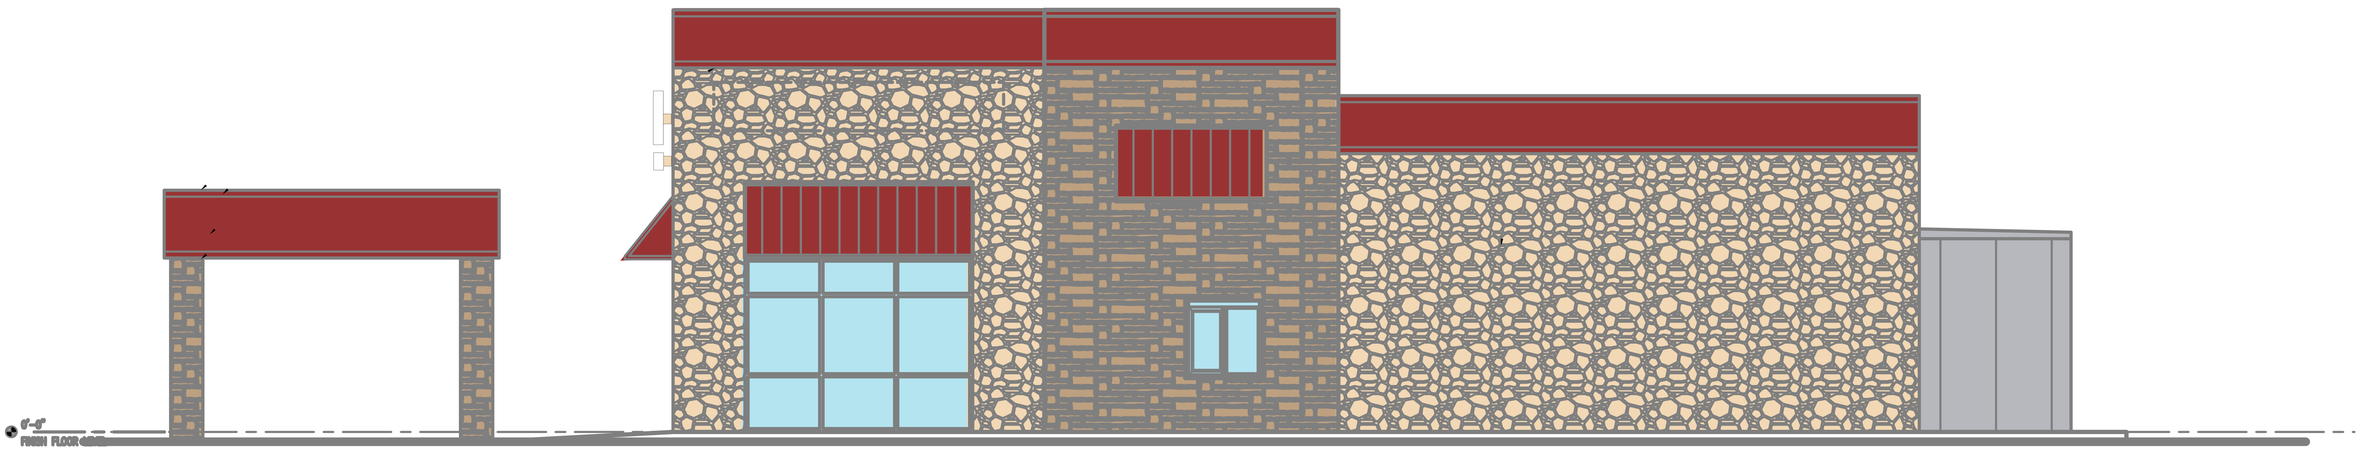

2 A2 West Elevation
Scale: 1/4" = 1'-0"

2 50" high x 17'6" wide logo = 72.9 sq ft

building front 38' wide

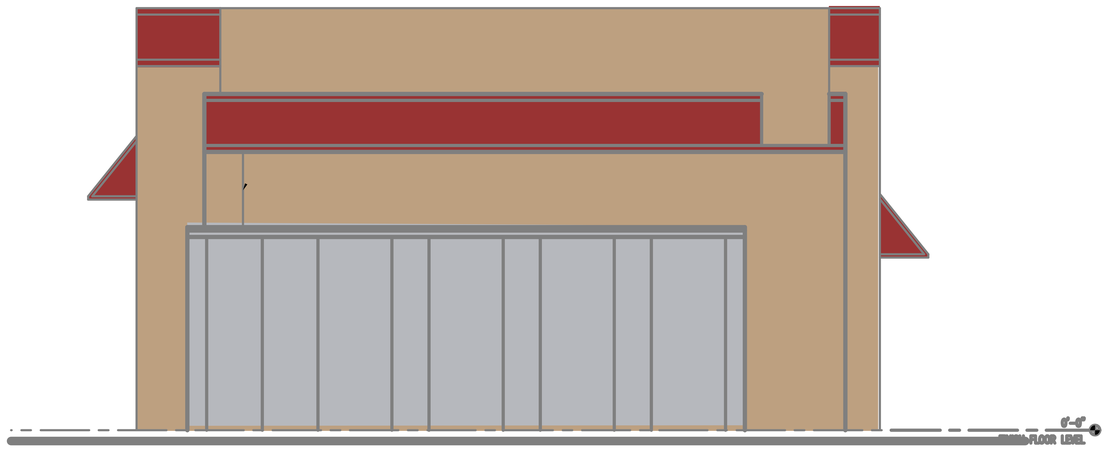

Lexington Sign Code: IDD DISTRICT HAS MAX OF 150 SF TOTAL
- 1 building signs allowed (up to 10% of wall area)
- 1 pylon (10' tall max / 84 sq ft max)

this sign package uses up 150 sq ft

3 A2 North Elevation
Scale: 1/4" = 1'-0"

4 A2 South Elevation
Scale: 1/4" = 1'-0"

SCOPE OF JOB

Left side of building signs:
NO SIGN

Front of building signs: 2
- (1) 34"' high logo.
- (1) 1' Fresh Ham.
(over all 4'4" high x 17'9" wide

Right side of building signs:
NO SIGN

Freestanding signs:
- (1) 8'6" x 9' pylon w/ changeable massage pylon / 10' tall.
- (1) drive-up preview menus. 1 5 6
- (1) drive-up ordering menus.

Interior dining room menu and lighted tray sign

1 Double side lighted sign w/ channel letter logos:
- UL listed electrical
- Aluminum post cover (painted)

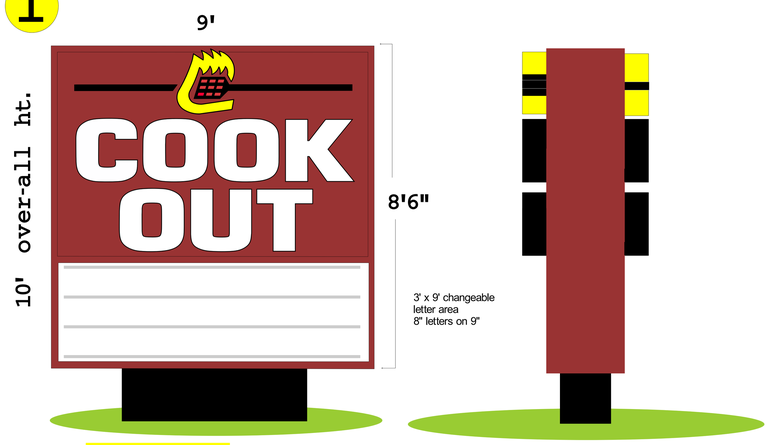

76.5 sq ft

5

Drive up ordering menu:
- back lighted w/ white LED.
- printed translucent menu curtains.
- backup power supply system.
- UL listed electrical.
- speaker panel.

6

Drive up preview menu:
- back lighted w/ white LED.
- printed translucent menu curtains.
- backup power supply system.
- UL listed electrical.

2

Sign manufacturing specs.:
- LED lighted channel letters on race-way
- UL listed electrical

brandrite SIGN COMPANY INC.
803-533-7446
313 John C Calhoun Drive
Orangeburg SC 29115
Linford Oberholtzer
lin@brandritesign.com
Mobile 803-707-4512