Statesboro GA COOK OUT

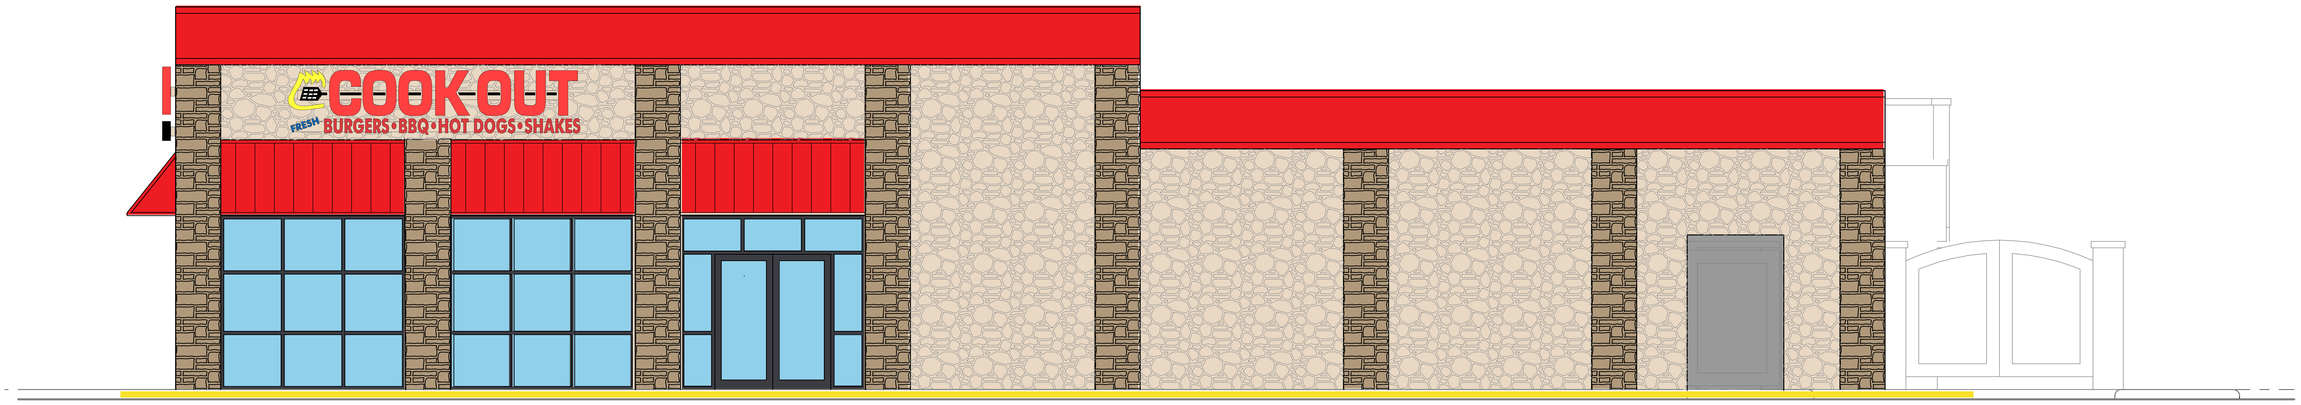

1 A2 East Elevation
Scale: 1/4" = 1'-0"

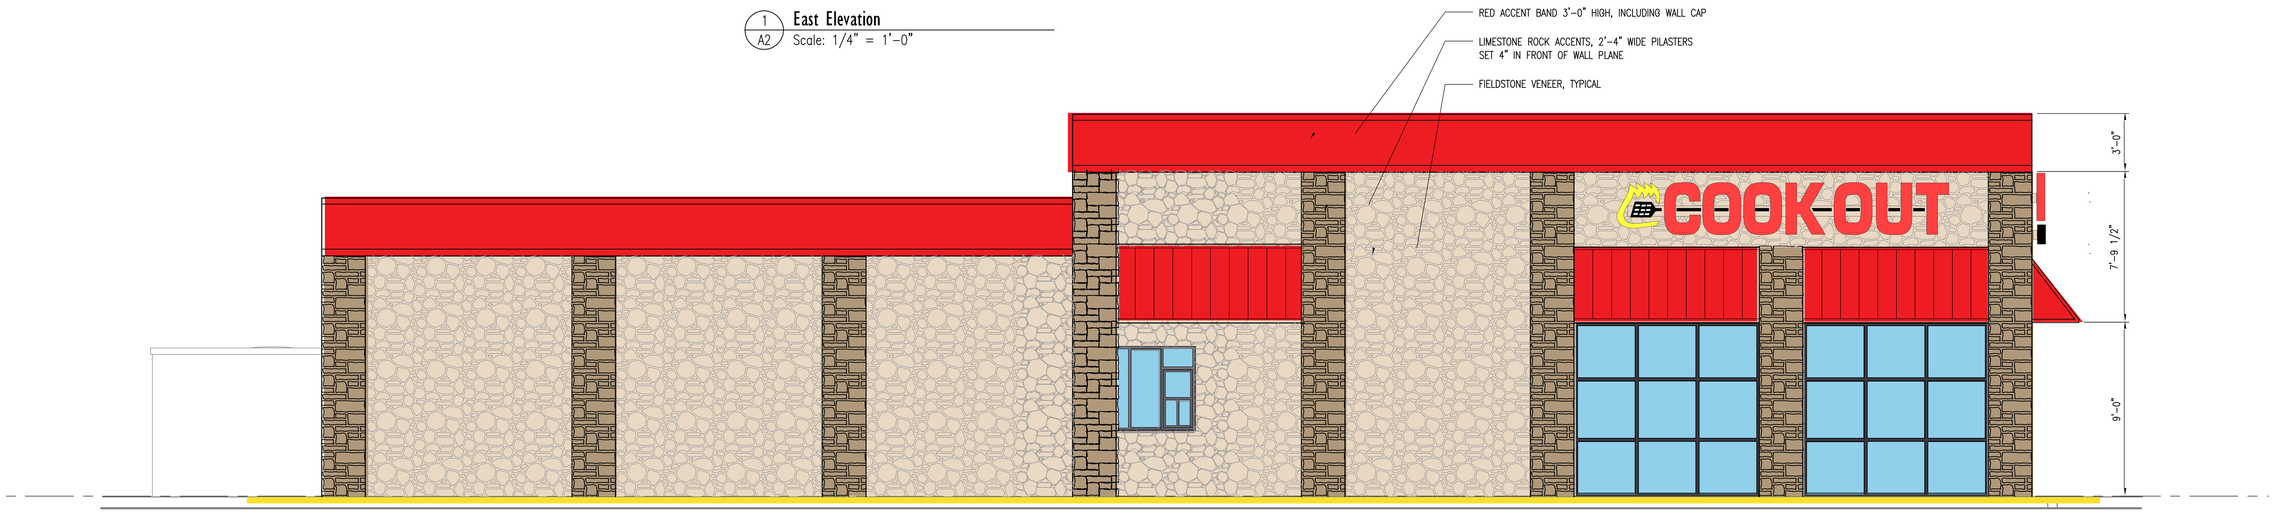

2 A2 West Elevation
Scale: 1/4" = 1'-0"

SCOPE OF JOB

1 Left side of building signs
34" high x 17'6" wide = 49 sq ft

COOK OUT

Sign manufacturing specs.:
- LED lighted channel letters on race-way
- UL listed electrical

Sign code restrictions:
300 sq ft of total signs allowed 50 max for each wall / 120 max on pylon.
Building sign size breakdown:
-Left side of building ------- 49 sq ft
-Right side of building ------- 49.5 sq ft
-Front of building ---------- 49.5 sq ft
-Total sq ft of building signs 148.0 sq ft

Pylon is aprox - 112 sq ft

4 A2 South Elevation
Scale: 1/4" = 1'-0"

2 Right side of building sign
3'4" high x 15' wide = 49.5 sq ft

COOK OUT
FRESH BURGERS•BBQ•HOT DOGS•SHAKES
3'
4"
1'

Sign manufacturing specs.:
- LED lighted channel letters on race-way
- UL listed electrical

3 Font of building sign
3'4" high x 15' wide = 49.5 sq ft

COOK OUT
FRESH HAMBURGERS
3'
4"
1'

Sign manufacturing specs.:
- LED lighted channel letters on race-way
- UL listed electrical

4 Freestanding signs:
Refurbish existing pylon:
- re do all electrical and lighting
- repaint posts and cabinets
- supply and install new faces in ID and reader-boaed

Neon:

5 (2) bands of white neon all the way around the top of building (536')

6 **7** Menu signs: (1) dining room menu board (1) drive-up ordering menu (1) drive-up preview menu and (1) lighted tray sign.

New embossed faces for existing roadside pylon
10' wide x 8' high (exact TBD)

Lighted tag line:
- channel letters on race-way.
- GE LED lighting.
- 5.5" deep letters
- UL listed electrical.

6

7

Drive up ordering menu:
- back lighted w/ white LED.
- printed translucent menu curtains.
- backup power supply system.
- UL listed electrical.
- speaker panel.

Drive up preview menu:
- back lighted w/ white LED.
- printed translucent menu curtains.
- backup power supply system.
- UL listed electrical.

brandrite SIGN COMPANY INC.
803-533-7446
313 John C Calhoun Drive
Orangeburg SC 29115
Linford Oberholtzer
lin@brandritesign.com
Mobile 803-707-4512