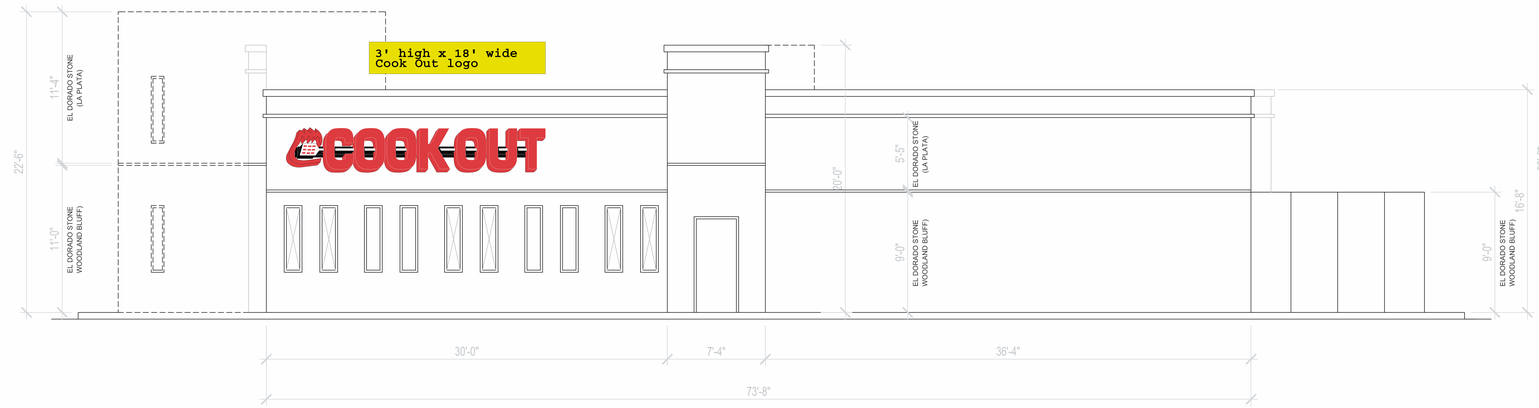

RIGHT SIDE ELEVATION

SCALE: 1/4" = 1'-0"

FRONT ELEVATION

SCALE: 1/4" = 1'-0"

LEFT SIDE ELEVATION

SCALE: 1/4" = 1'-0"

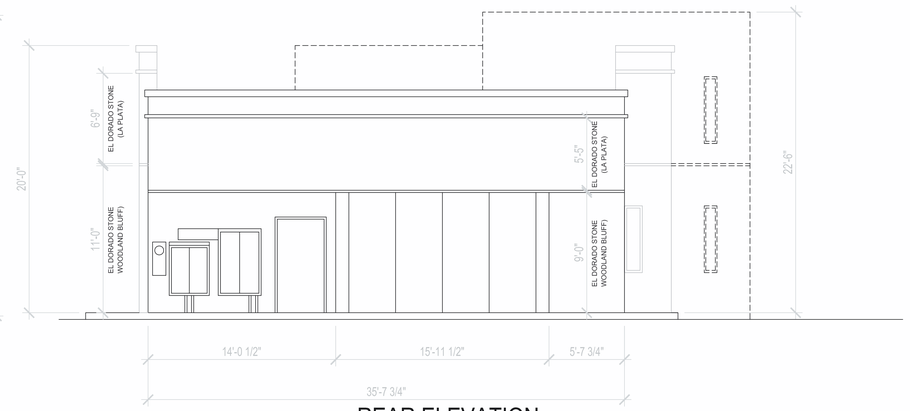

REAR ELEVATION

SCALE: 1/4" = 1'-0"

Job description

Channel letters:
- UL listed electrical
- mounted on raceway
- 5" side walls
- 3/16" acrylic faces
- .080 aluminum backs
- GE led lighting

Front of building:
30" Cook Out logo
12" Fresh Ham.

Left side of building
30" Cook Out logo

Right side of building
36" Cook Out logo

Neon not allowed

City allows 152 total sq ft of wall signs:
this package uses 151.5

Roadside pylon
(see attached drawings)

BUILDING SIGN DRAWING

Cook Out restaurant of Newport News, VA

brandrite™ SIGN COMPANY INC.

803-533-7446

313 John C Calhoun Drive
Orangeburg SC 29115

Linford Oberholtzer
lin@brandritesign.com
Mobile 803-707-4512