PMS 2718 C  PMS 1235 C  PMS 7328

15'

6'

90 SQ FT

MOUNTING SPEC

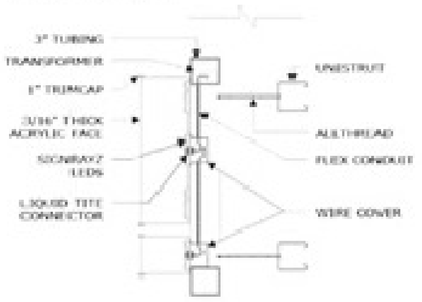

FLOOR PLAN

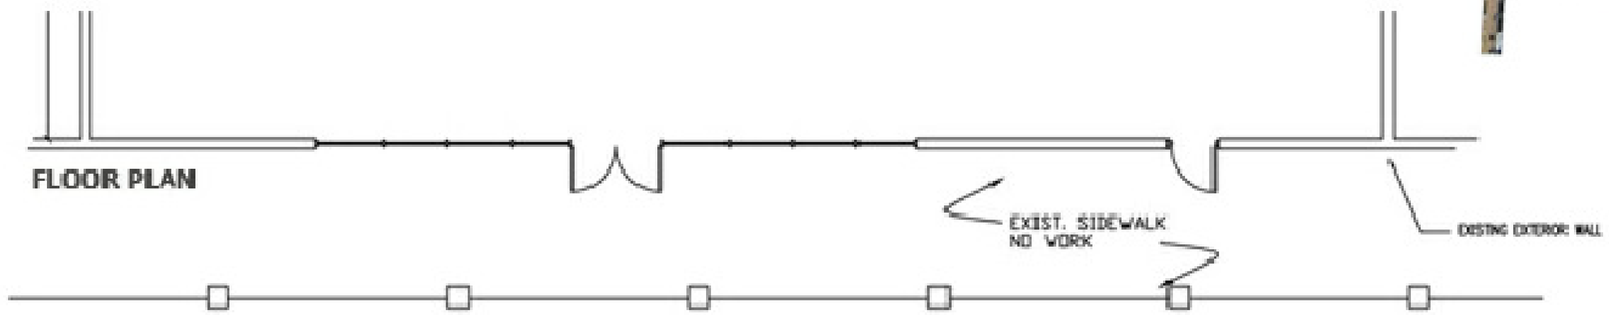

FRONT ELEVATION

| | | |
|---|---|---|
| | **EXTERIOR SIGNAGE NOTES** | |
| 1 | REFACE EXISTING 4'-0" x 7'-0" PYLON FACE WITH A DIGITALLY PRINTED PAN FACE | |
| 2 | INSTALL 6'-0" x 15'-0" BOX SIGN WITH CHANNEL LETTERS | |
| | PUT BOTH STORE FRONT AND PYLON SIGNS ON PHOTOCELLS | |
| | | |
| | **EXTERIOR SIGNAGE GENERAL NOTES** | |
| | ESTIMATED PYLON POLE HEIGHT: 40'-0" | |

| SQUARE FOOTAGES | | CEILING HEIGHTS | |
|---|---|---|---|
| BLDG. TOTAL | 17,924 | SHOWROOM | 14'-0" |
| DISPLAY | 13,727 | BARGAIN | 14'-0" |
| SHOWROOM | 12,985 | C.S. AREA | 14'-0" |
| BARGAIN | 742 | OFFICE | 14'-0" |
| WAREHOUSE | 2,843 | RESTROOMS | 8'-0" |
| MISC. | 1,354 | BREAKROOM | 8'-0" |
| COOLED AREAS | 14,761 | WAREHOUSE | 14'-0" |
| | | SECURITY | NONE |
| | | DOCK CANOPY | 00'-00" |
| | | DOCK HGT. | 00'-42" |

SAVANNAH, TENNESSEE
195 Waters St. 38372

FARMERS home FURNITURE

| No. | Sheet Title | |
|---|---|---|
| 1. | SITE PLAN | |
| 2. | EXISTING CONDITIONS | |
| 3. | DEMOLITION | |
| 4. | NEW CONSTRUCTION | |
| 5. | DIMENSION | |
| 6. | ELEVATIONS | |
| 7. | ELEVATIONS CONT. | |
| 8. | ELEVATIONS CONT. | |
| 9. | ELEVATIONS CONT. | |
| 10. | SPECIFICATIONS | |
| 11. | ELECTRICAL | |
| 12. | REFLECTED CEILING | |
| 13. | FLOOR FINISH | |
| 14. | EXTERIOR SIGNAGE | ● |
| 15. | INTERIOR SIGNAGE | |
| 16. | EXTERIOR PAINT | |
| 17. | INTERIOR PAINT | |
| 18. | PLUMBING | |
| 19. | HVAC | |
| 20. | SCHEDULES | |
| 21. | LIFE SAFETY | |


Project Draftsman P.D.

MONIQUE L. BILLUPS
CAD DESIGN COORDINATOR
1851 TELFAIR ST.
DUBLIN, GA 31021
( 478 ) 275.5279 ph.
( 478 ) 275.5246 fax


Sheet Title

EXTERIOR SIGNAGE

Revision

Date JAN. 19, 2016

Scale 3/32" = 1'-0"

Sheet 14

**Provided by Farmers Home Furniture**