building sign drawing

Revision 3 12/20/10

Job summary: - One building sign / change faces in existing pylon.

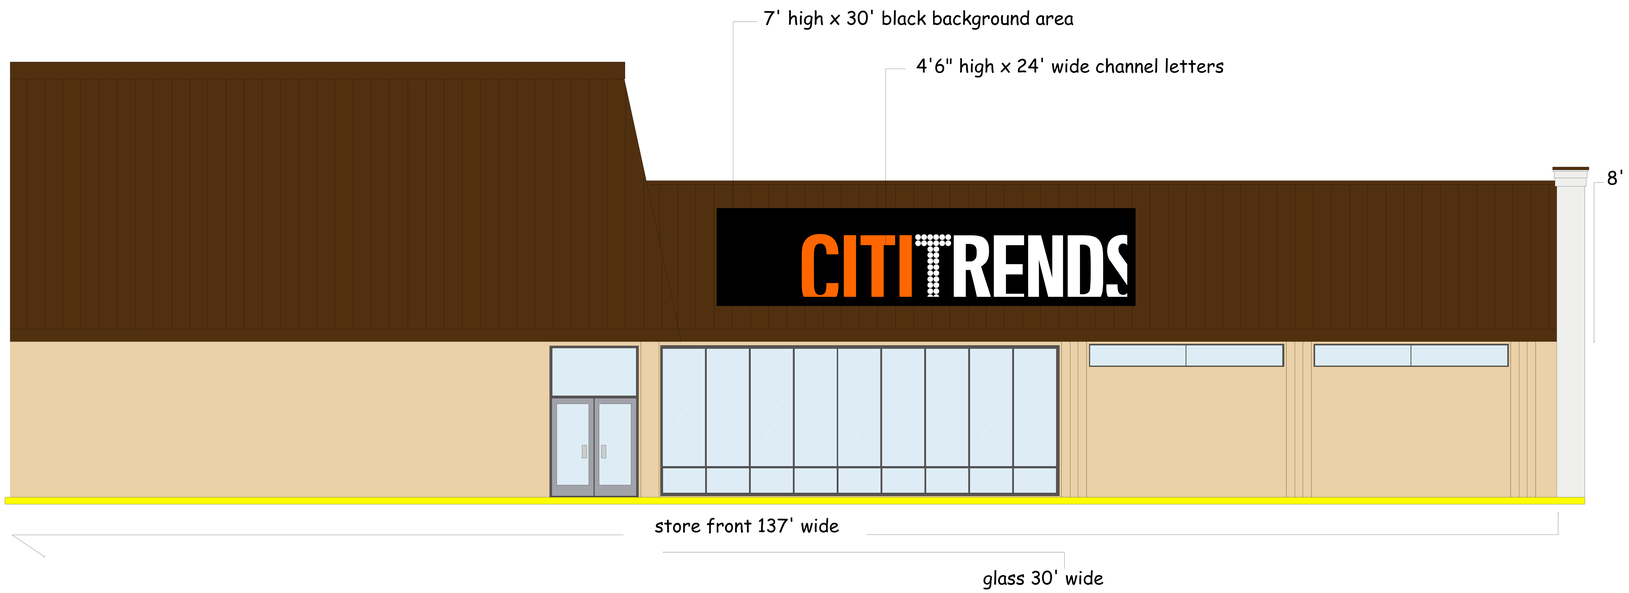

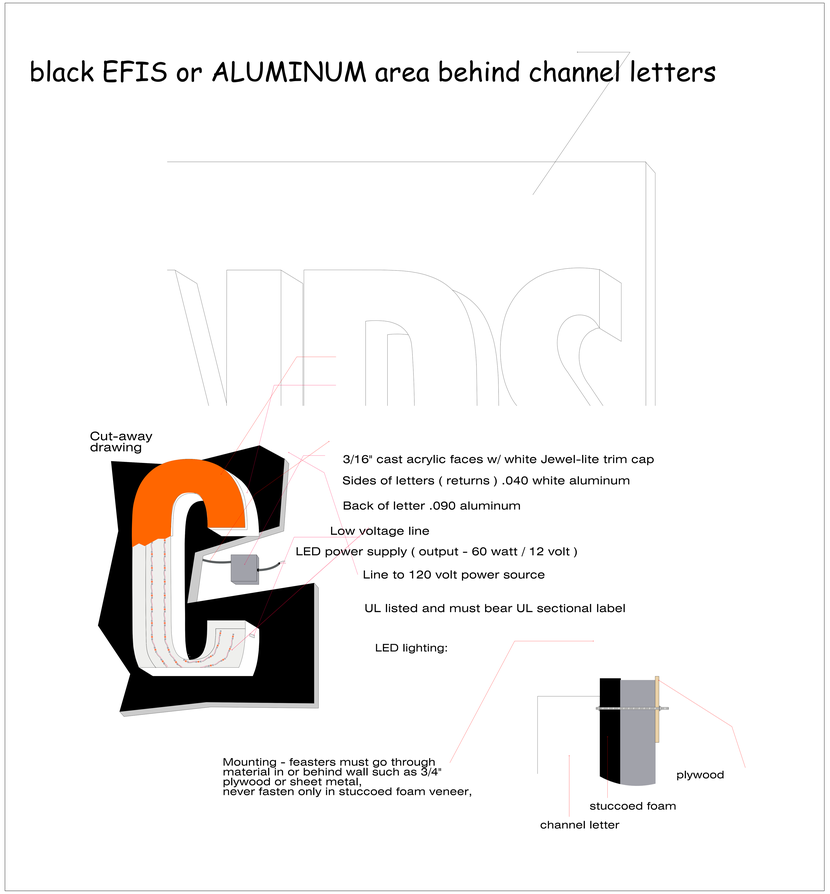

Code allows 10% of front wall be used for sign w/ a 110 sq.ft. max.

This sign uses 108 sq. ft. w/o counting background

Channel letters mounted without race-way
- White LED lighting
- Aluminum backs and sidewall w/ acrylic faces
- UL listed electrical
- 9 year translucent vinyl graphics

Citi Trends Store # 107

3050 MLK Blvd.
Atlanta, GA 30311

brandrite™ SIGN COMPANY INC.
803-533-7446
313 John C Calhoun Drive
Orangeburg SC 29115
Linford Oberholtzer
lin@brandritesign.com
Mobile 803-707-4512