building sign drawing

Revision 1 11/23/10

Job summary: - One building sign and (2) pylons

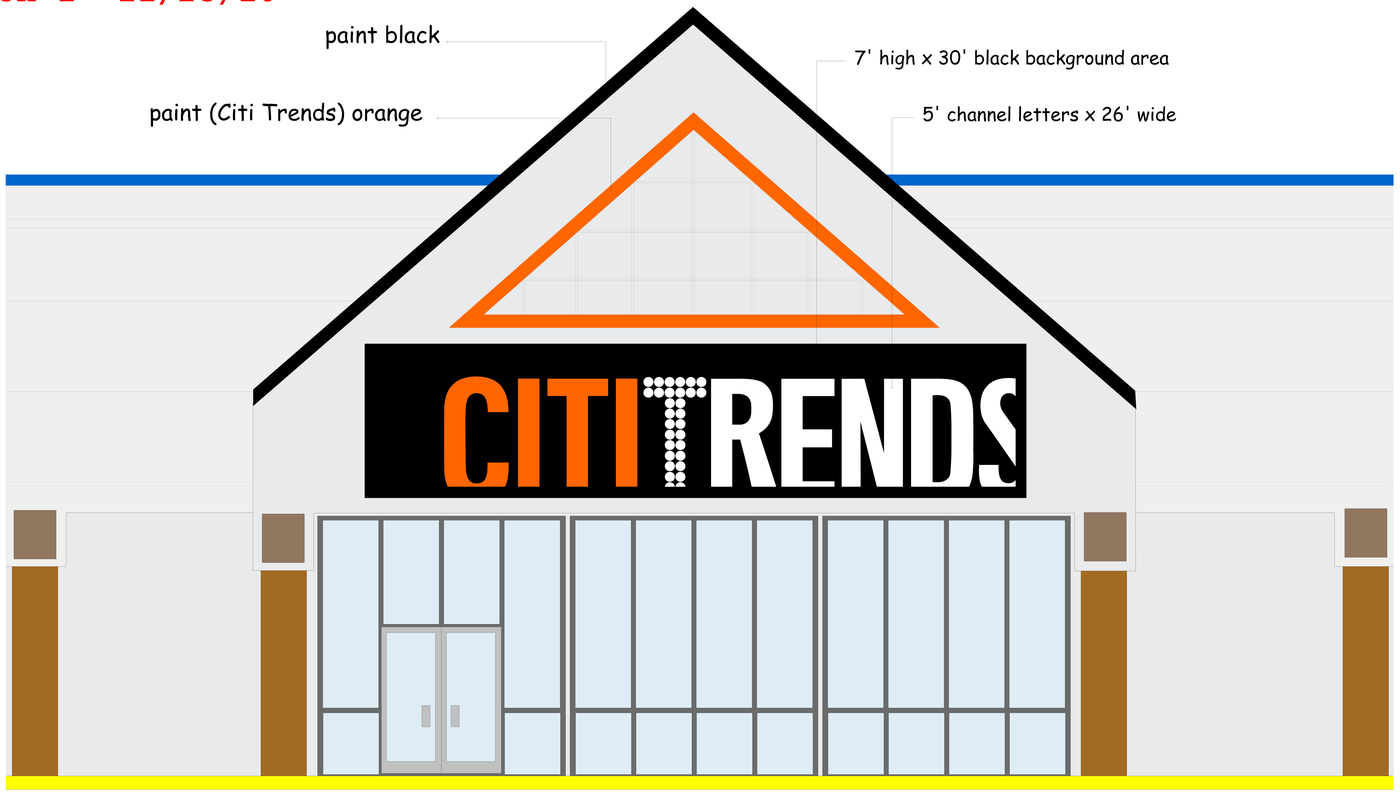

black EFIS or ALUMINUM area behind channel letters

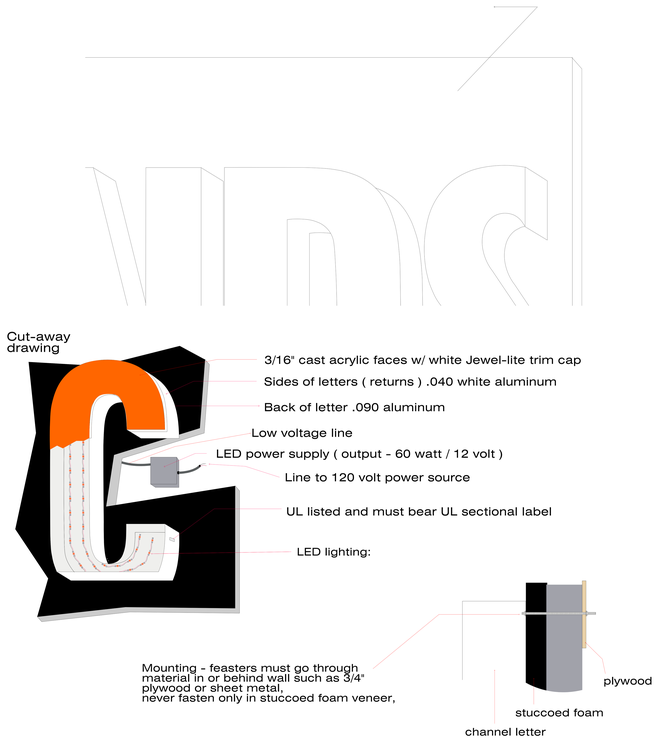

Channel letters mounted without race-way
- White LED lighting
- Aluminum backs and sidewall w/ acrylic faces
- UL listed electrical
- 9 year translucent vinyl graphics

Code allows 2 sq. ft. of sign for each liner ft. of store frontage.

130 sq ft is allowed / this sign uses 130 (not including black background)

Citi Trends Store #29
Agusta W. Plaza S/C
1333 Augusta W. Pkw.
Augusta, GA 30909

brandrite™ SIGN COMPANY INC.
803-533-7446
313 John C Calhoun Drive
Orangeburg SC 29115
Linford Oberholtzer
lin@brandritesign.com
Mobile 803-707-4512