building sign drawing

Revision 1 11/23/10

Job summary: - One building sign
- Supply and install new graphics for existing pylon

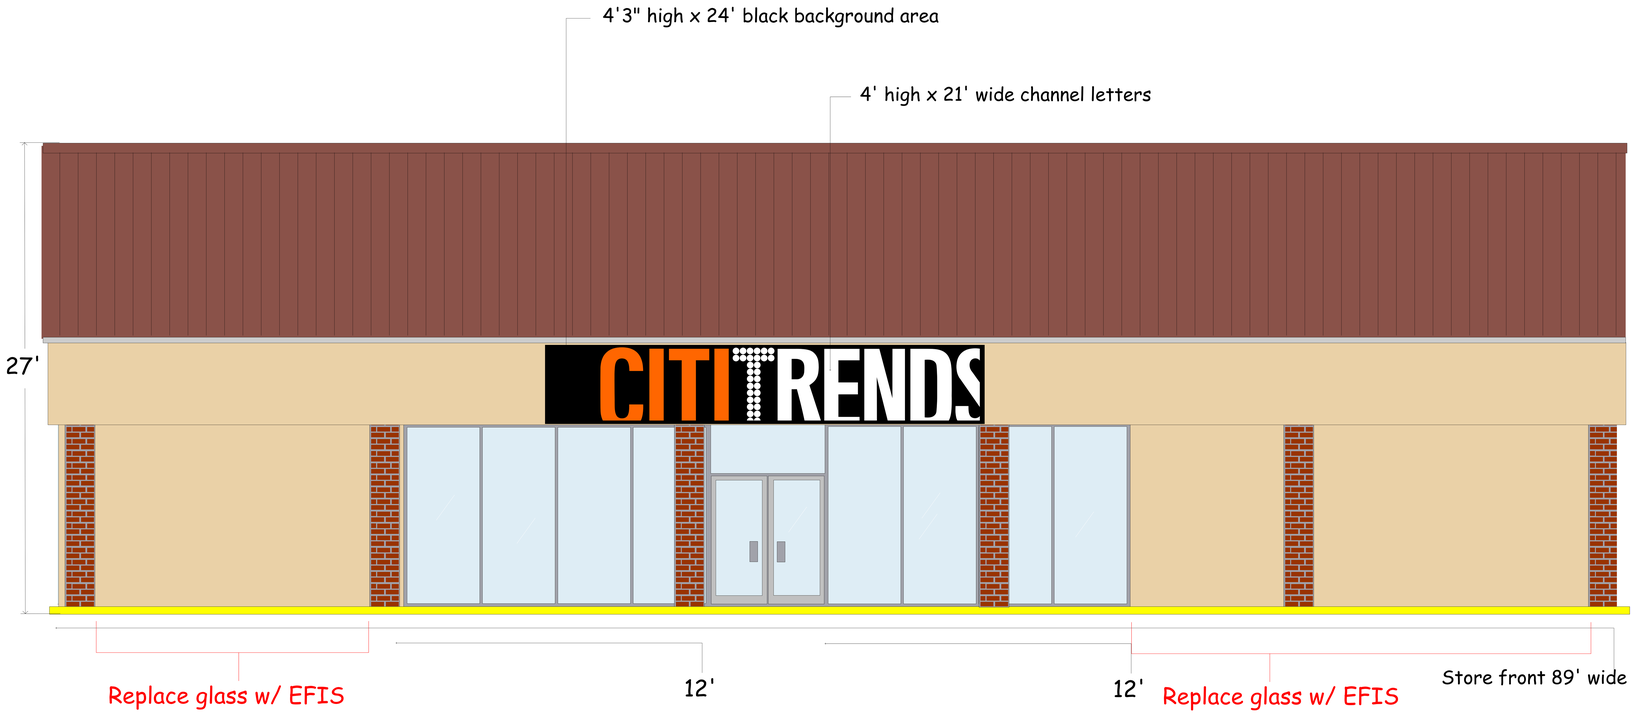

black EFIS or ALUMINUM area behind channel letters

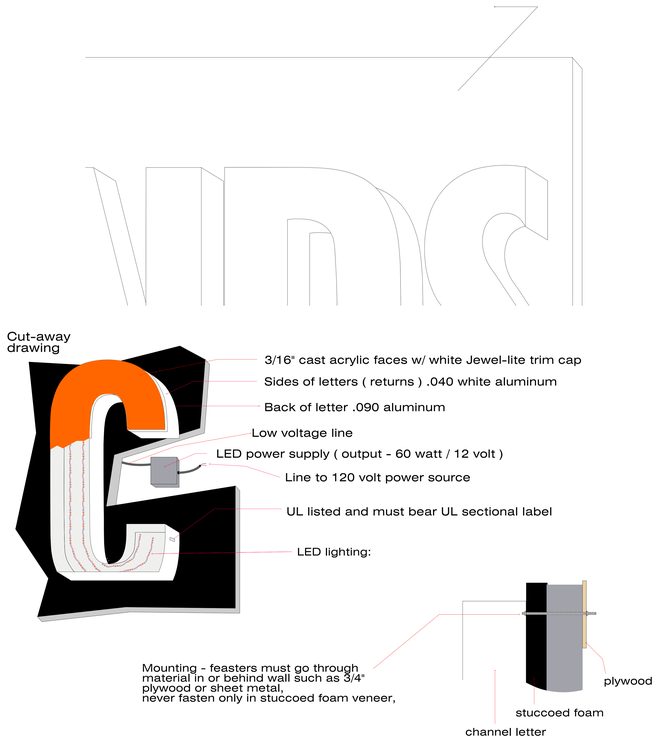

Code allows 1 sq. ft. of sign for each liner ft. of store front.

Channel letters (not including black background) use 84 sq. ft.

Channel letters mounted without race-way
- White LED lighting
- Aluminum backs and sidewall w/ acrylic faces
- UL listed electrical
- 9 year translucent vinyl graphics

Citi Trends Store # 282
Shopps at Freedom S/C
3035 Freedom Dr.
Charlotte, NC 28208

brandrite™ SIGN COMPANY INC.
803-533-7446
313 John C Calhoun Drive
Orangeburg SC 29115
Linford Oberholtzer
lin@brandritesign.com
Mobile 803-707-4512