building sign drawing

Revision 0 11/22/10

Job summary: - One building sign
- Supply and install new graphics for existing pylon

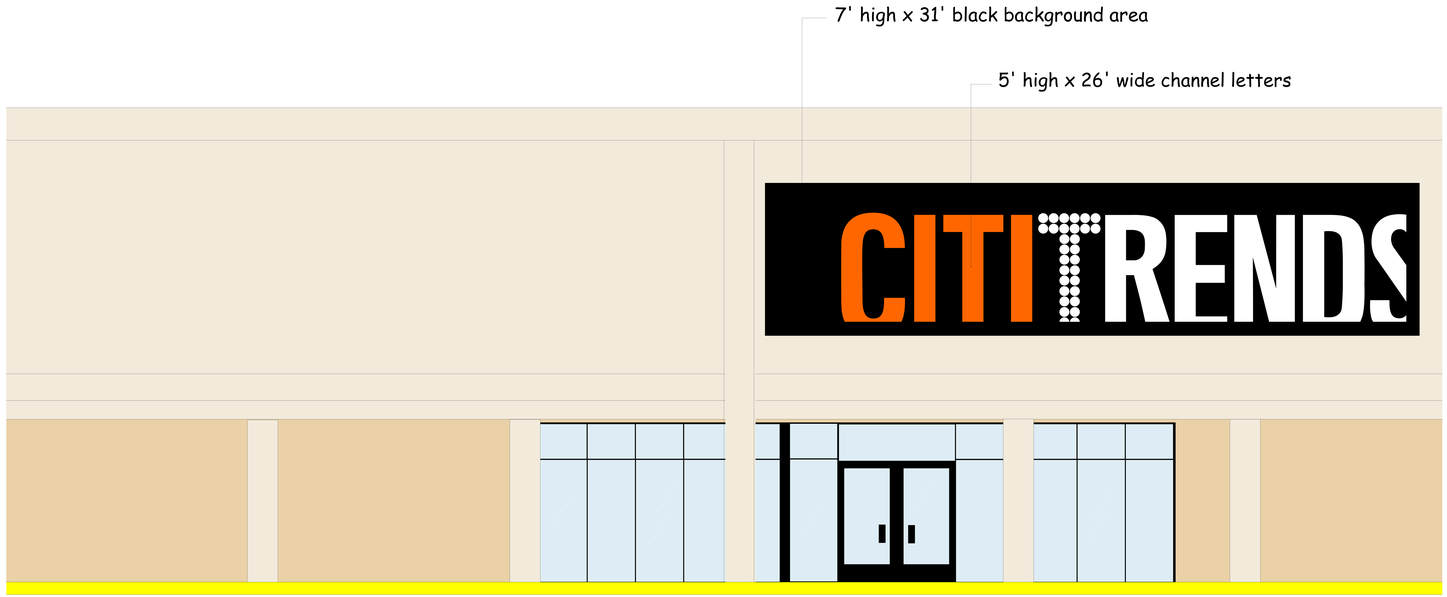

black EFIS or ALUMINUM area behind channel letters

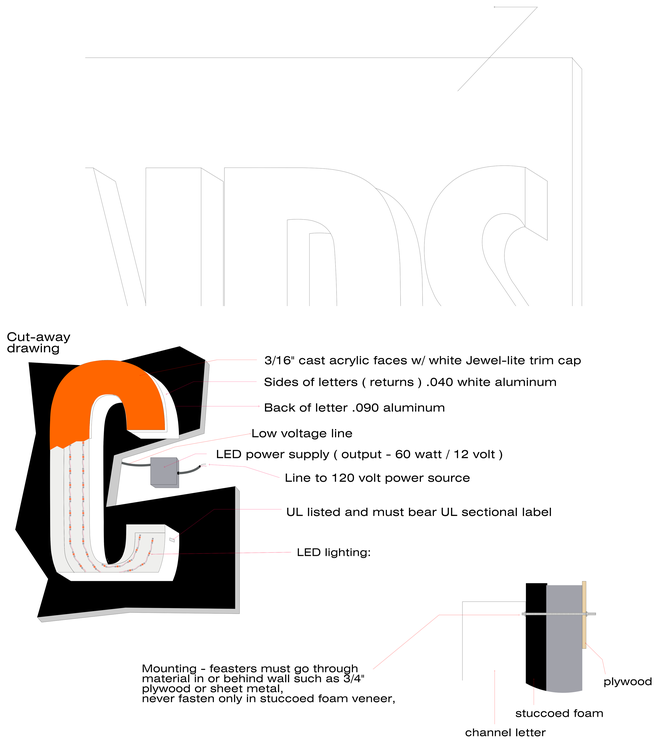

Code allows 2 sq. of sign for each liner ft. of store frontage.

140 sq ft is allowed / this sign uses 130 (not including black background).

Channel letters mounted without race-way
- White LED lighting
- Aluminum backs and sidewall w/ acrylic faces
- UL listed electrical
- 9 year translucent vinyl graphics

Citi Trends Store # 384
Coastal Center S/C
1612 Church St. / Sute 101
Conway, SC 29526

brandrite™ SIGN COMPANY INC.
803-533-7446
313 John C Calhoun Drive
Orangeburg SC 29115
Linford Oberholtzer
lin@brandritesign.com
Mobile 803-707-4512