building sign drawing

Revision 1 11/23/10

Job summary: - One building sign / change old logo to new on any pylon.

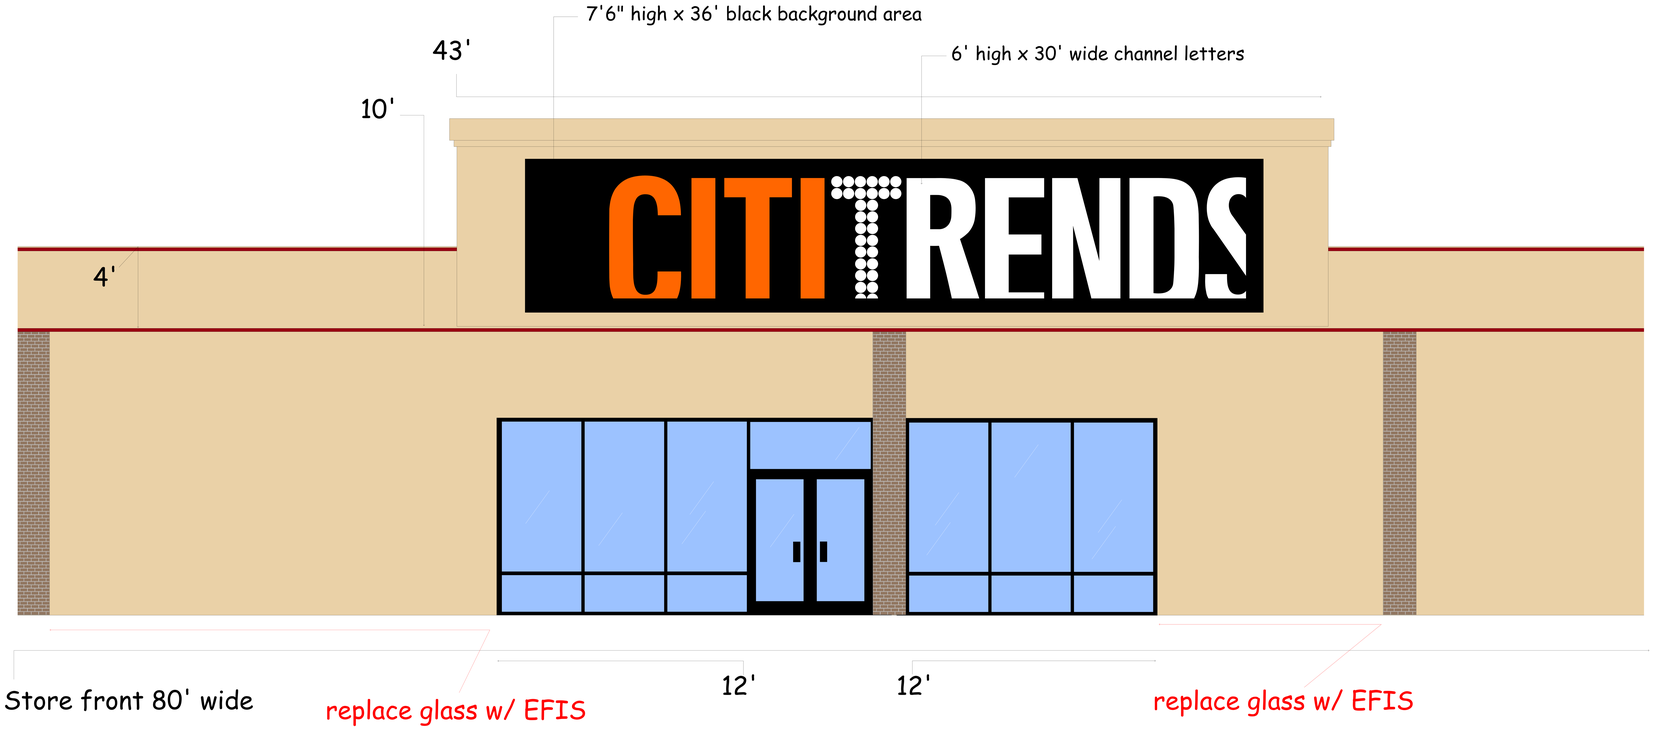

black EFIS or ALUMINUM area behind channel letters

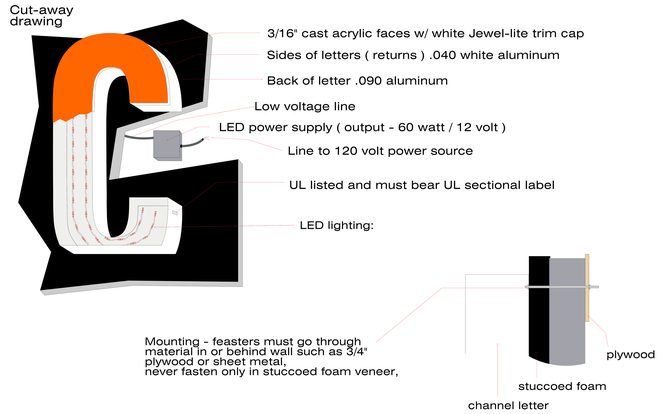

Code allows 25% of front well be used for signage.

This sign will easily fit.

Channel letters mounted without race-way
- White LED lighting
- Aluminum backs and sidewall w/ acrylic faces
- UL listed electrical
- 9 year translucent vinyl graphics

Citi Trends Store #193
Lancaster Kiest S/C
3200 S. Lancaster
Dallas, TX 75216

brandrite™ SIGN COMPANY INC.
803-533-7446
313 John C Calhoun Drive
Orangeburg SC 29115
Linford Oberholtzer
lin@brandritesign.com
Mobile 803-707-4512