building sign drawing

Job summary: - One building sign and change old logo to new on any pylon.

Revision 0 11/22/10

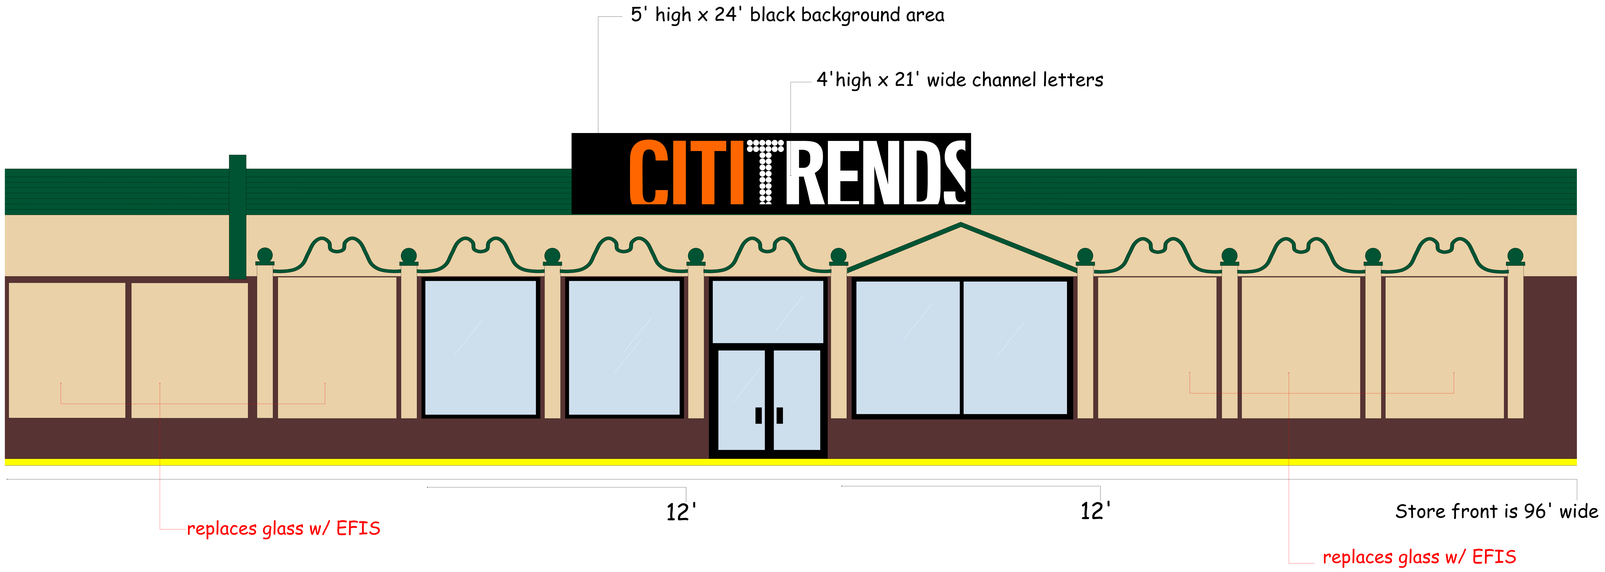

The LL restricts the sign to 4' channel letters

black EFIS or ALUMINUM area behind channel letters

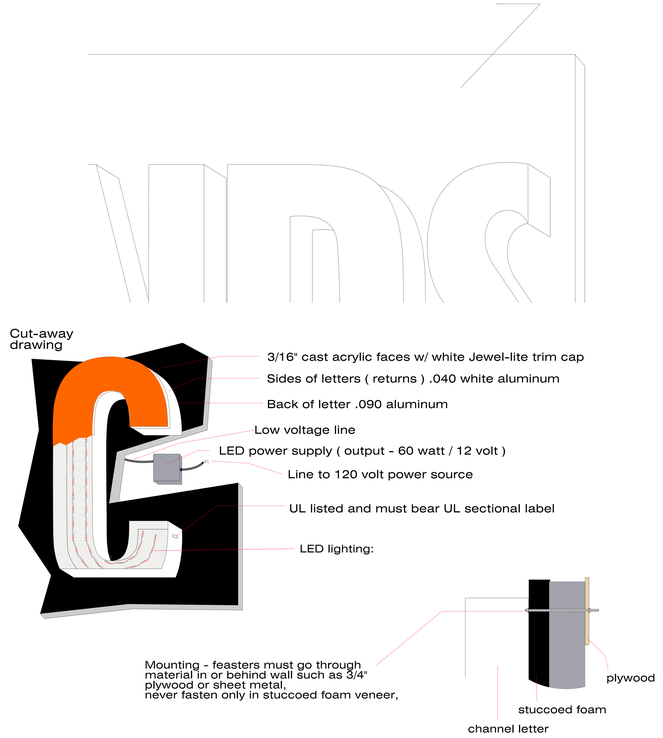

Channel letters mounted without race-way
- White LED lighting
- Aluminum backs and sidewall w/ acrylic faces
- UL listed electrical
- 9 year translucent vinyl graphics

Citi Trends Store #268
Wynnewood Village S/C
655 W. Illinois Av.
Dallas, TX 75244

brandrite SIGN COMPANY INC.
803-533-7446
313 John C Calhoun Drive
Orangeburg SC 29115
Linford Oberholtzer
lin@brandritesign.com
Mobile 803-707-4512