building sign drawings

Revision 0 9/26/10

Job summary: - One building sign
- Citi Trends logo installed on existing roadside pylon

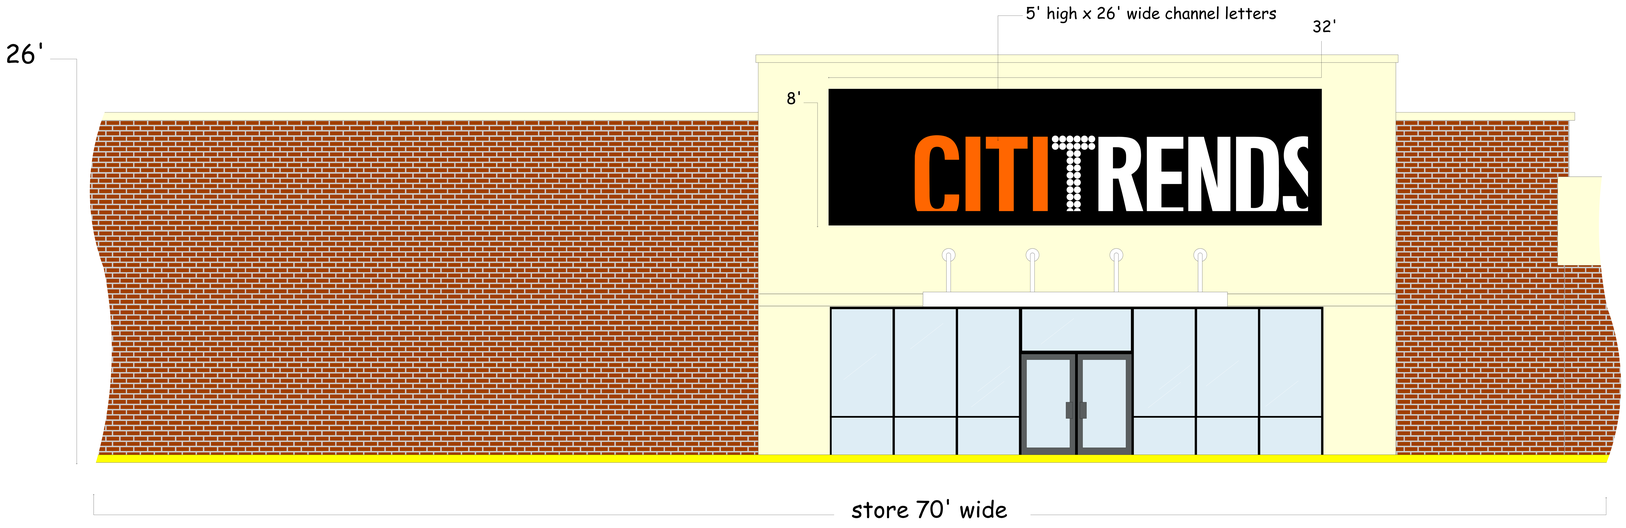

Code allows up to 150 sq. ft. building sign.
5' letters use 130 sq. ft.

5' high channel letters mounted without race-way
- White LED lighting
- Aluminum backs and sidewall w/ acrylic faces
- UL listed electrical
- 9 year translucent vinyl graphics

Citi Trends Store

Town Plaza S/C
2530 David H. McLeod Blvd.
Florence, SC 29501

brandrite™ SIGN COMPANY INC.
803-533-7446
313 John C Calhoun Drive
Orangeburg SC 29115
Linford Oberholtzer
lin@brandritesign.com
Mobile 803-707-4512

Page (4) of (6) page drawing
Background panel and mounting method

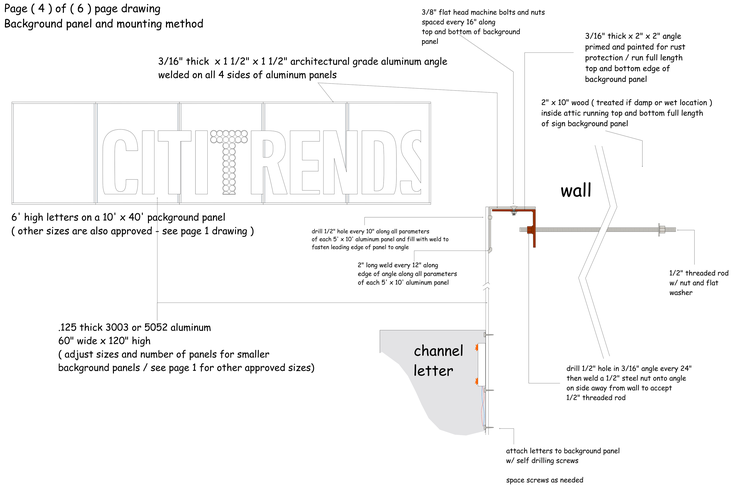

Client : Citi Trends
General description : Citi Trends approved storefront sign