building sign drawing

Revision 0 11/22/10

Job summary: - One building sign
- Supply and install new graphics for existing pylon

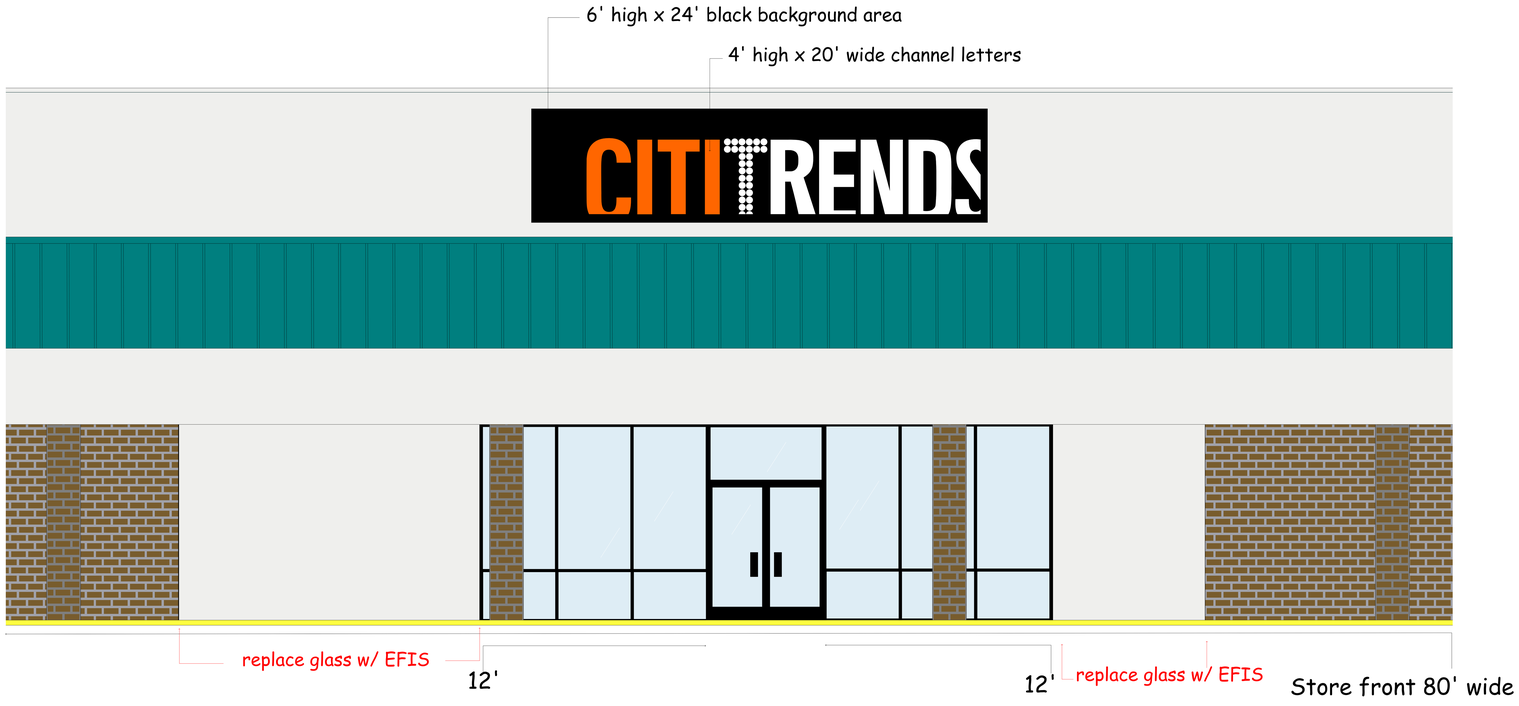

black EFIS or ALUMINUM area behind channel letters

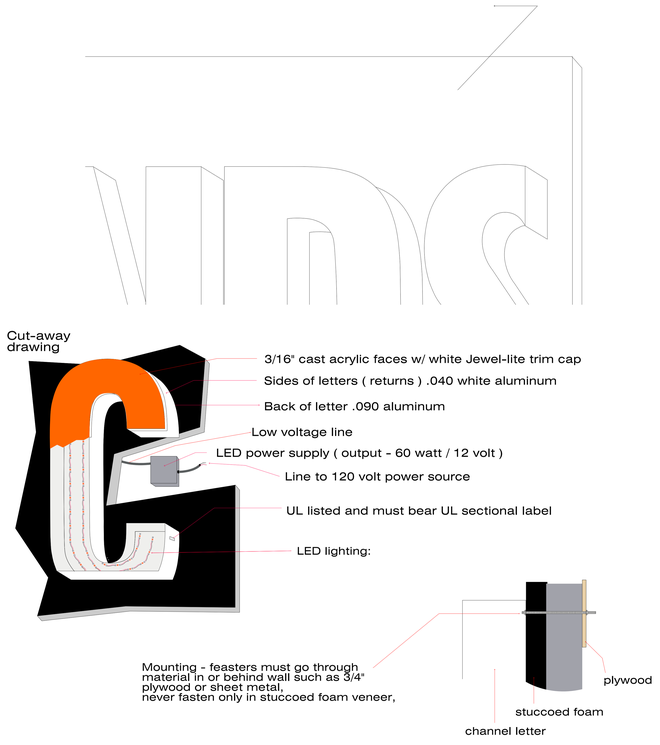

Code allows sign may use 10% of front wall or 100 sq. ft. max

4' letters use 88 sq. ft.
(black background not included)

Channel letters mounted without race-way
- White LED lighting
- Aluminum backs and sidewall w/ acrylic faces
- UL listed electrical
- 9 year translucent vinyl graphics

Citi Trends Store # 269
Gainsville S/C
1018 N. Main St.
Gainsville, FL 32601

brandrite™ SIGN COMPANY INC.
803-533-7446
313 John C Calhoun Drive
Orangeburg SC 29115
Linford Oberholtzer
lin@brandritesign.com
Mobile 803-707-4512