building sign drawing

Revision 0 11/22/10

Job summary: - One building sign / change old logo to new on any pylon.

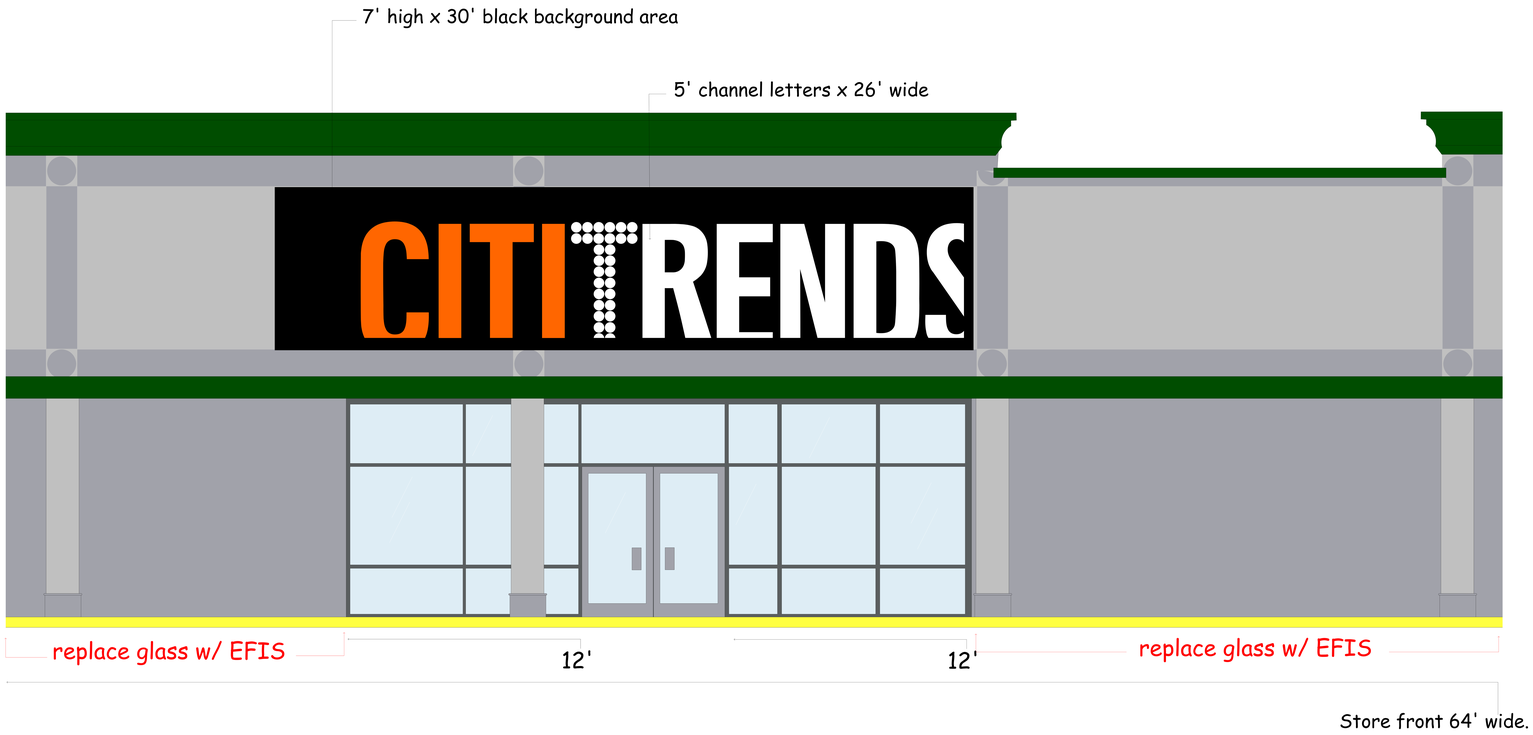

black EFIS or ALUMINUM area behind channel letters

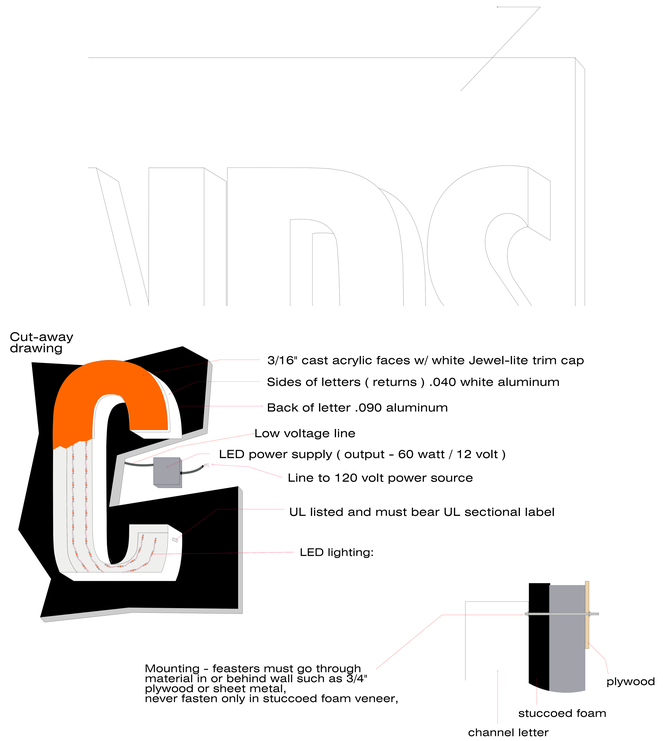

Code allows sign may use 20% of front wall.

247 sq ft is allowed / this sign uses 210 including background

Channel letters mounted without race-way
- White LED lighting
- Aluminum backs and sidewall w/ acrylic faces
- UL listed electrical
- 9 year translucent vinyl graphics

Citi Trends Store # 325
Keystone Plaza S/C
5302 N. Keyston Av.
Indianapolis, IN 46205

brandrite™ SIGN COMPANY INC.
803-533-7446
313 John C Calhoun Drive
Orangeburg SC 29115
Linford Oberholtzer
lin@brandritesign.com
Mobile 803-707-4512