building sign drawings

Revision 5 8/3/10

Job summary: - One building sign
- New double sided signs installed in (2)existing pylons

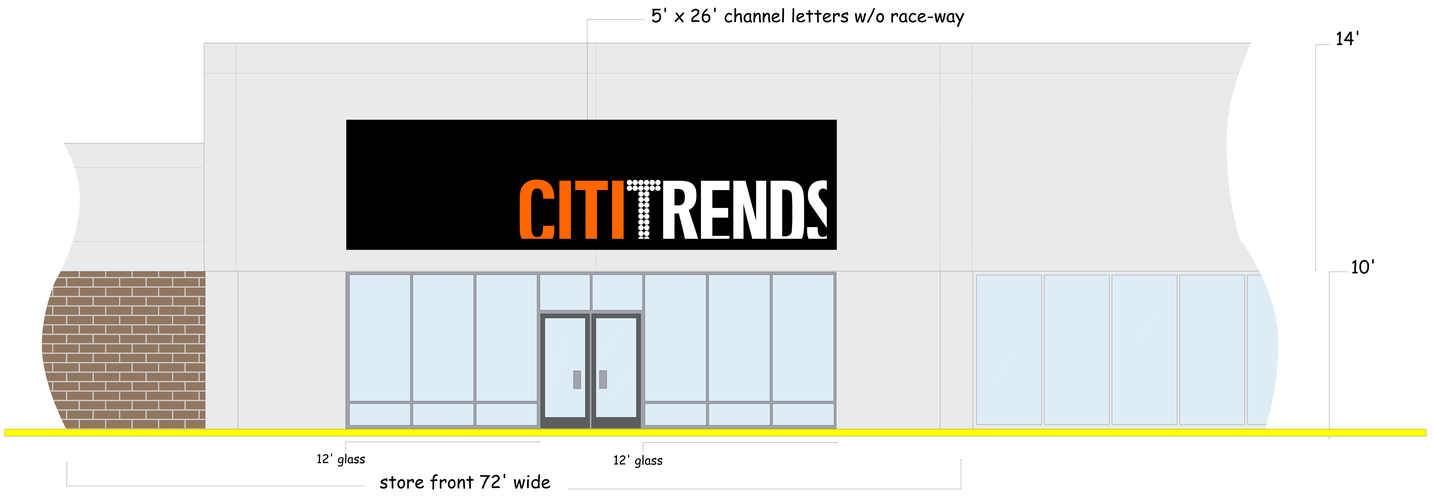

5' high channel letters mounted without race-way
- White LED lighting
- Aluminum backs and sidewall w/ acrylic faces
- UL listed electrical
- 9 year translucent vinyl graphics

Code allows sign may use 10% of front wall.

5' letters is the largest size that fits using this formula.

Citi Trends Store

Plaza North S/C
3 W.Nine Miles Rd.
Pensacola, FL 32534

brandrite™ SIGN COMPANY INC.

803-533-7446
313 John C Calhoun Drive
Orangeburg SC 29115
Linford Oberholtzer
lin@brandritesign.com
Mobile 803-707-4512

Page (4) of (6) page drawing
Background panel and mounting method

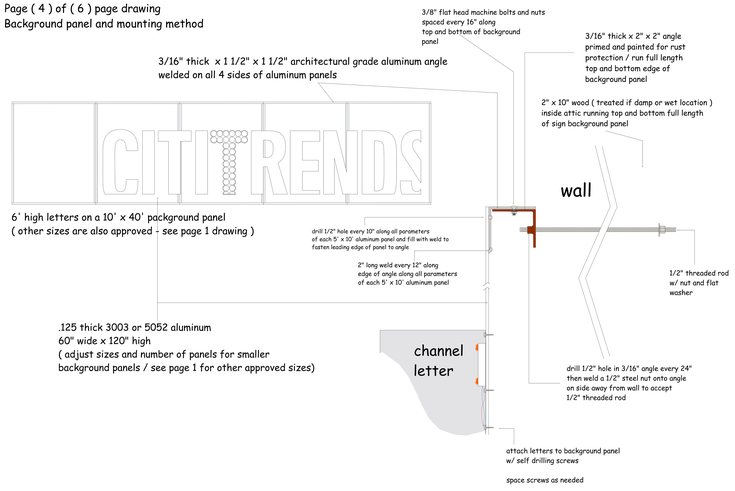

Client : Citi Trends
General description : Citi Trends approved storefront sign