building sign drawing

Revision 0 12/8/10

Job summary: - One building sign
- One roadside pylon

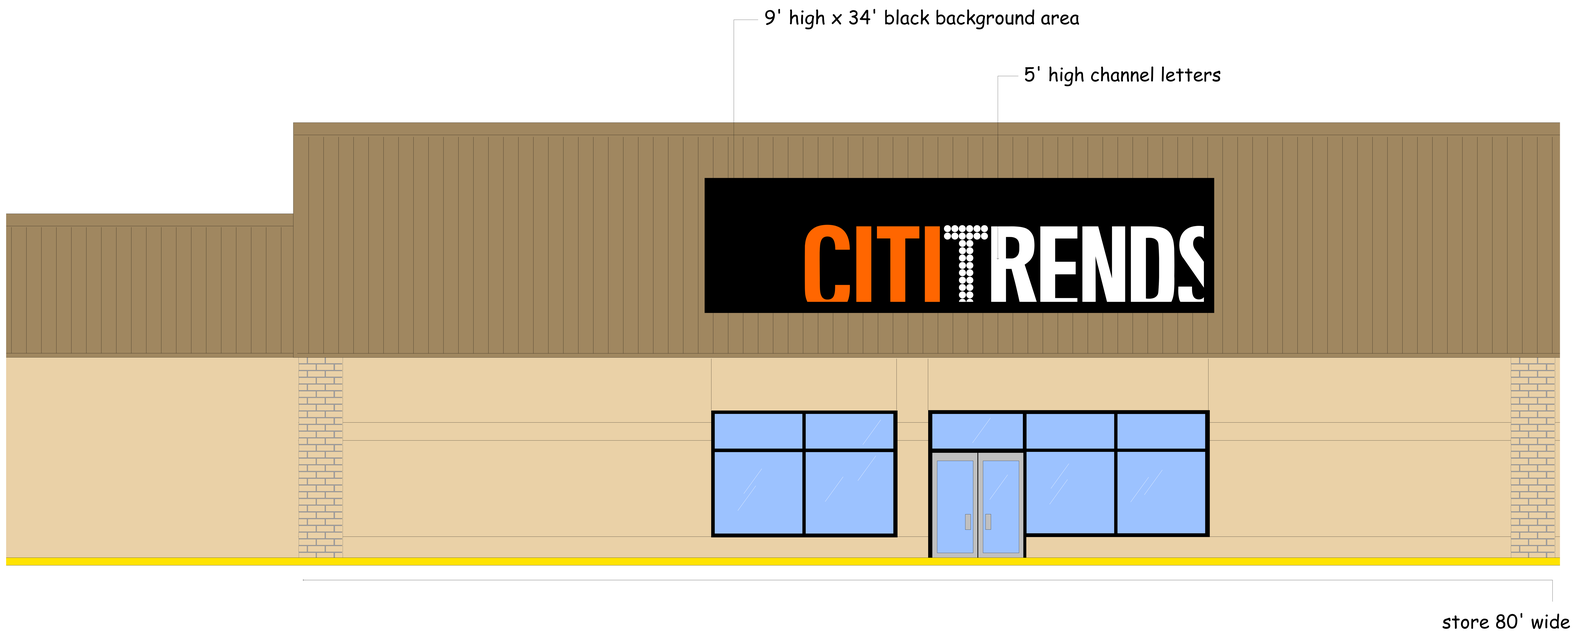

black EFIS or ALUMINUM area behind channel letters

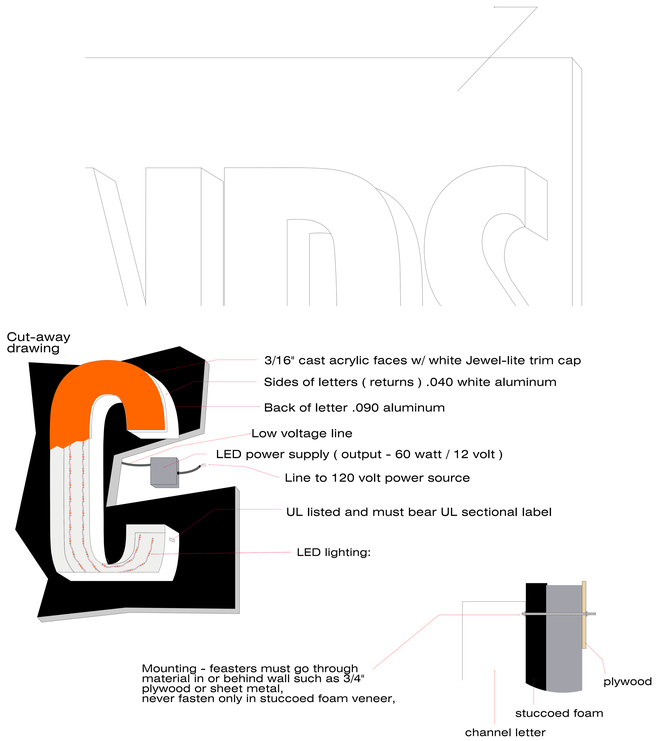

No set sign code - city told us this sign should be okay.

Channel letters mounted without race-way
- LED lighting
- Aluminum backs and sidewall w/ acrylic faces
- UL listed electrical
- 9 year translucent vinyl graphics

Citi Trends Store
Braddock Hills S/C
1500 Yost Blvd.
Pittsburgh, PA 15221

brandrite SIGN COMPANY INC.
803-533-7446
313 John C Calhoun Drive
Orangeburg SC 29115
Linford Oberholtzer
lin@brandritesign.com
Mobile 803-707-4512