building sign drawing

Revision 0 12/4/10

Job summary: - One building sign
- No roadside pylon

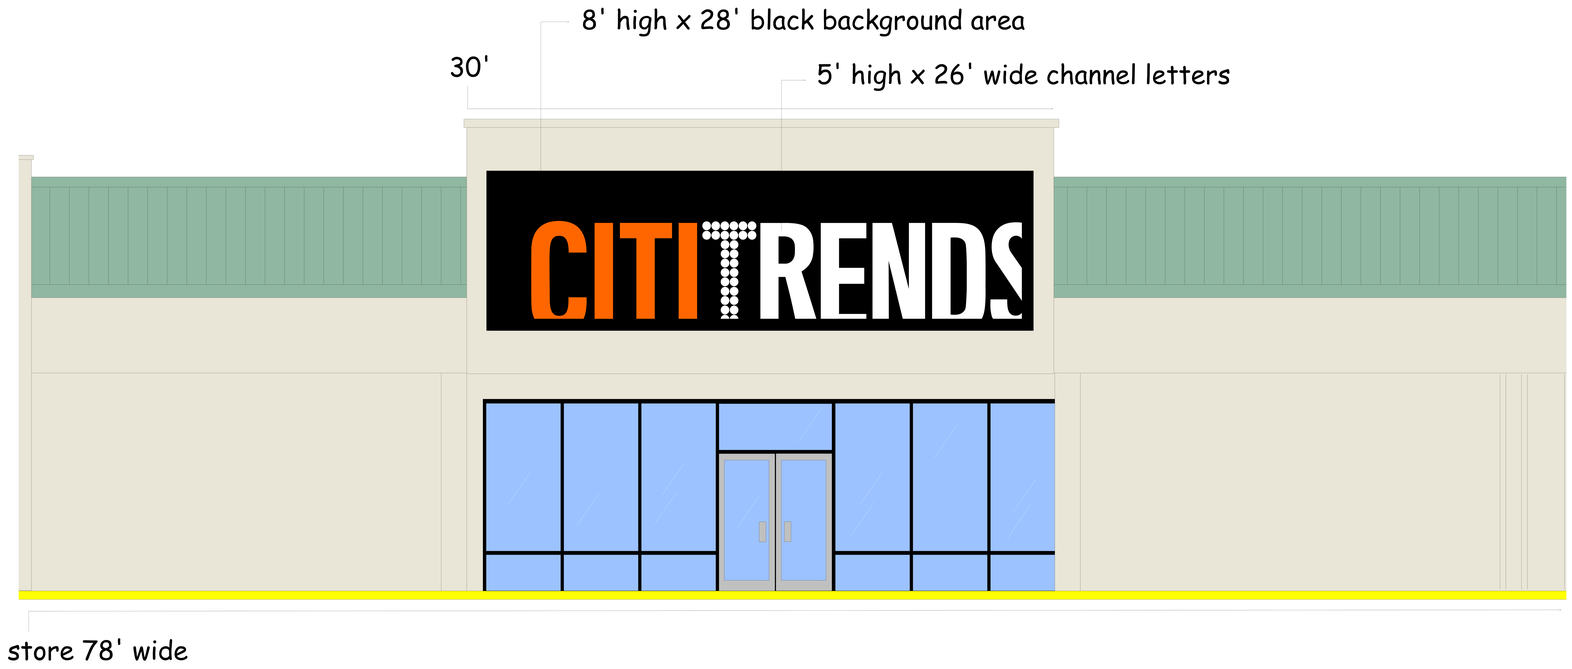

black EFIS or ALUMINUM area behind channel letters

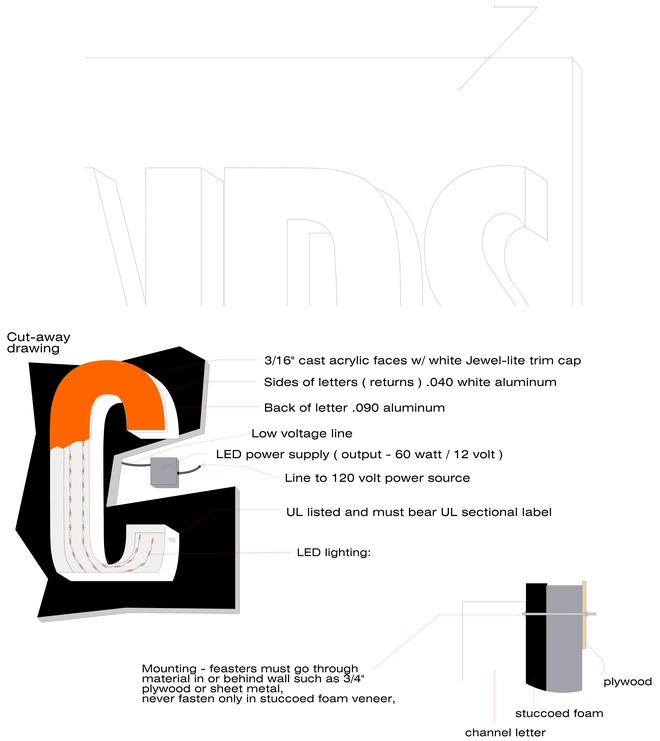

SIGN CODE - 2 sq. ft. of sign for each ft. of store frontage plus an additional 50% of total frontage.

228 sq. ft. of sign allowed / this sign uses 224 including black background.

Channel letters mounted without race-way
- LED lighting
- Aluminum backs and sidewall w/ acrylic faces
- UL listed electrical
- 9 year translucent vinyl graphics

Citi Trends Store
Town and Country S/C
2385 MacArthur Blvd.
Springfield, IL 62704

brandrite™ SIGN COMPANY INC.
803-533-7446
313 John C Calhoun Drive
Orangeburg SC 29115
Linford Oberholtzer
lin@brandritesign.com
Mobile 803-707-4512