building sign drawing

Job summary: - One building sign - One roadside pylon - Under canopy sign

Revision 1 1/4/11

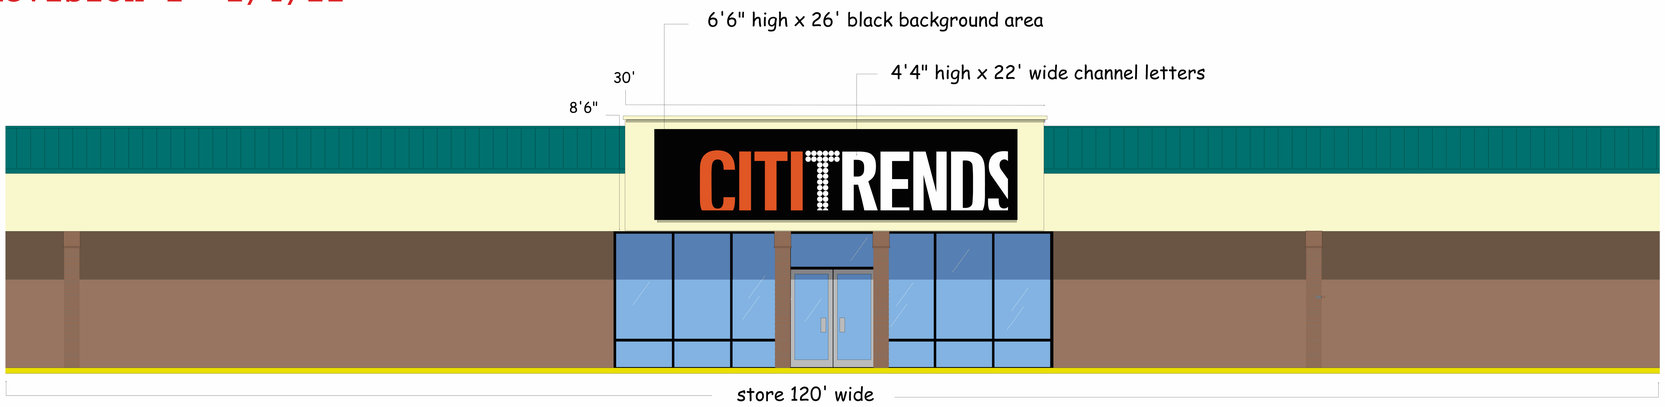

SIGN CODE - 100 sq. ft. max size allowed

4'4" channel letters use 94 sq. ft.
not including black background.

Under canopy sign

Channel letters mounted without race-way
- LED lighting
- Aluminum backs and sidewall w/ acrylic faces
- UL listed electrical
- 9 year translucent vinyl graphics

black EFIS or ALUMINUM area behind channel letters

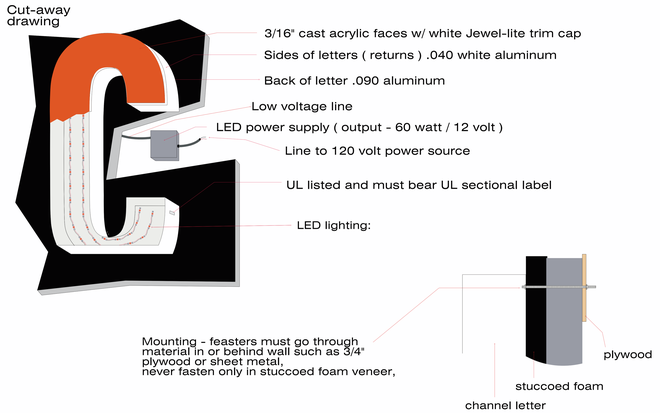

Citi Trends Store
County Fair S/C
4131 Tuscarawas St. W.
Canton, OH 44708

brandrite™ SIGN COMPANY INC.
803-533-7446
313 John C Calhoun Drive
Orangeburg SC 29115
Linford Oberholtzer
lin@brandritesign.com
Mobile 803-707-4512