building sign drawing

(new sign parapet)

Revision 3 12/8/10

Job summary: - One building sign.
- Supply and install new faces in existing pylon.

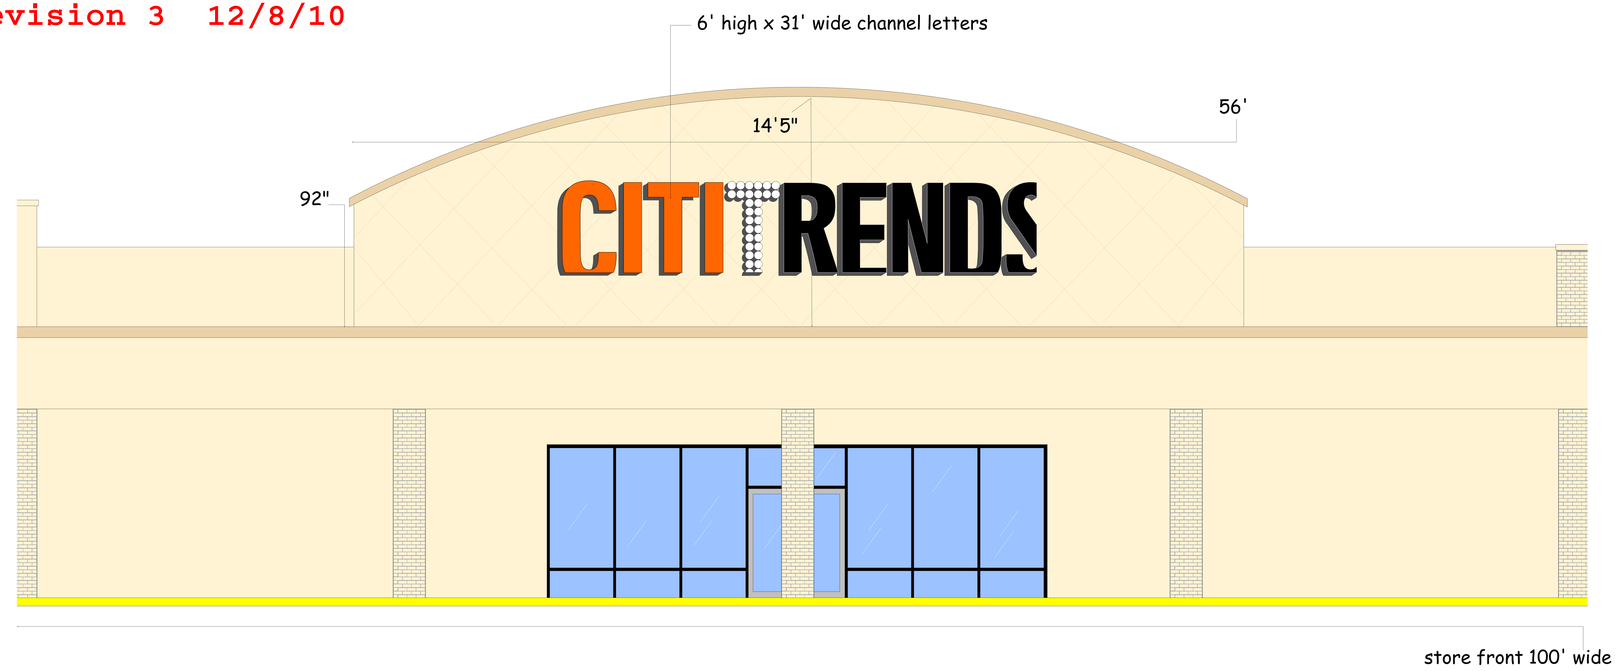

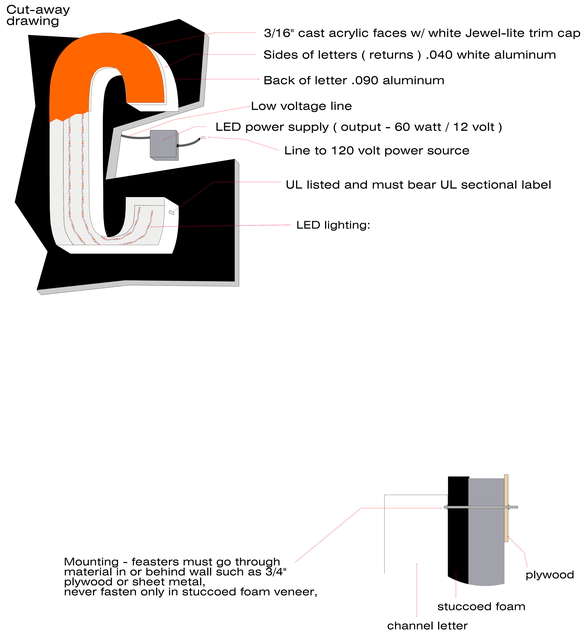

Sign code allows 1.5 sq. ft. of sign area for each linear ft. of store front. Plus an extra 40 sq ft. This works out to 190 sq. ft. of sign allowed.

Sign uses 186 sq. ft.

Channel letters mounted without race-way
- LED lighting
- Aluminum backs and sidewall w/ acrylic faces
- UL listed electrical
- 9 year translucent vinyl graphics

Colors: CITI - orange translucent faces w/ black returns
TRENDS - black translucent faces w/ black returns

Citi Trends Store
Springdale Plaza S/C
455 East Kemper Rd.
Cincinnati, OH 45246

brandrite™ SIGN COMPANY INC.
803-533-7446
313 John C Calhoun Drive
Orangeburg SC 29115
Linford Oberholtzer
lin@brandritesign.com
Mobile 803-707-4512