building sign drawing

Job summary: - One building sign
- One roadside pylon

Revision 0 1/14/11

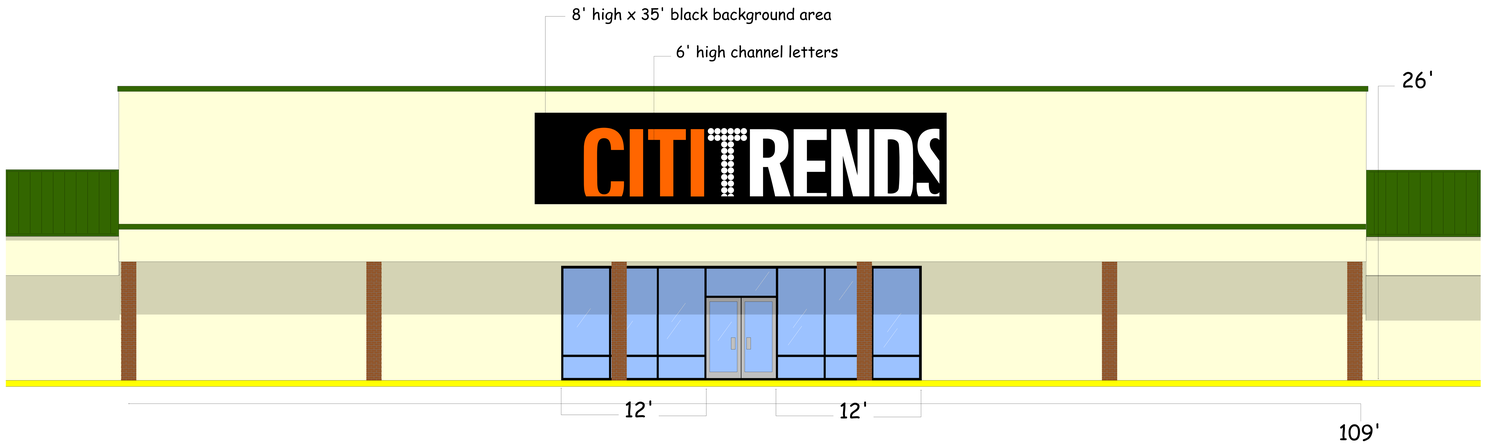

store 65' wide

SIGN CODE - sign may use up to 10% of front wall.

This sign uses 180 sq ft including the black background. 283 sq ft is the max allowed

black EFIS or ALUMINUM area behind channel letters

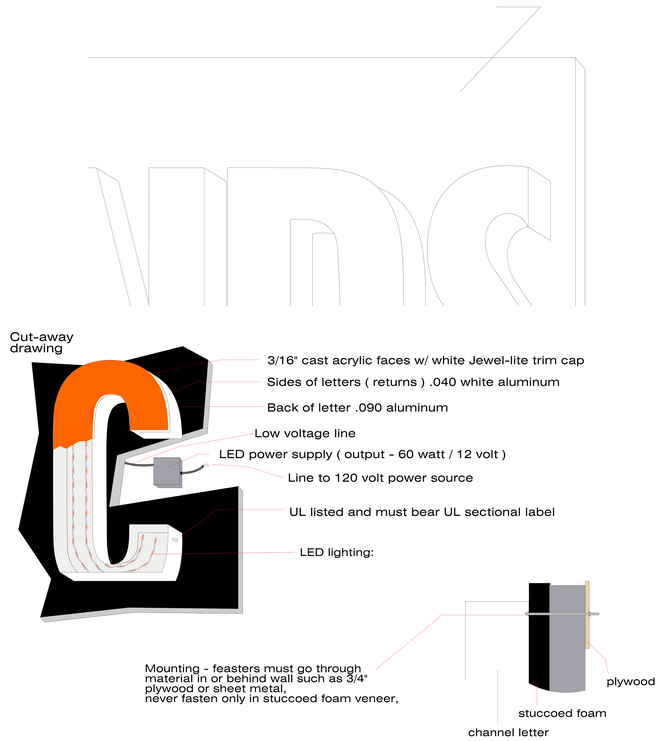

Channel letters mounted without race-way
- LED lighting
- Aluminum backs and sidewall w/ acrylic faces
- UL listed electrical
- 9 year translucent vinyl graphics

Citi Trends Store
Fairview Park Plaza
1645 West King St.
Decatur IL 62522

brandrite™ SIGN COMPANY INC.
803-533-7446
313 John C Calhoun Drive
Orangeburg SC 29115
Linford Oberholtzer
lin@brandritesign.com
Mobile 803-707-4512