building sign drawings

Revision 2 10/5/10

Job summary: - One building sign
- Supply and install new faces in existing pylon

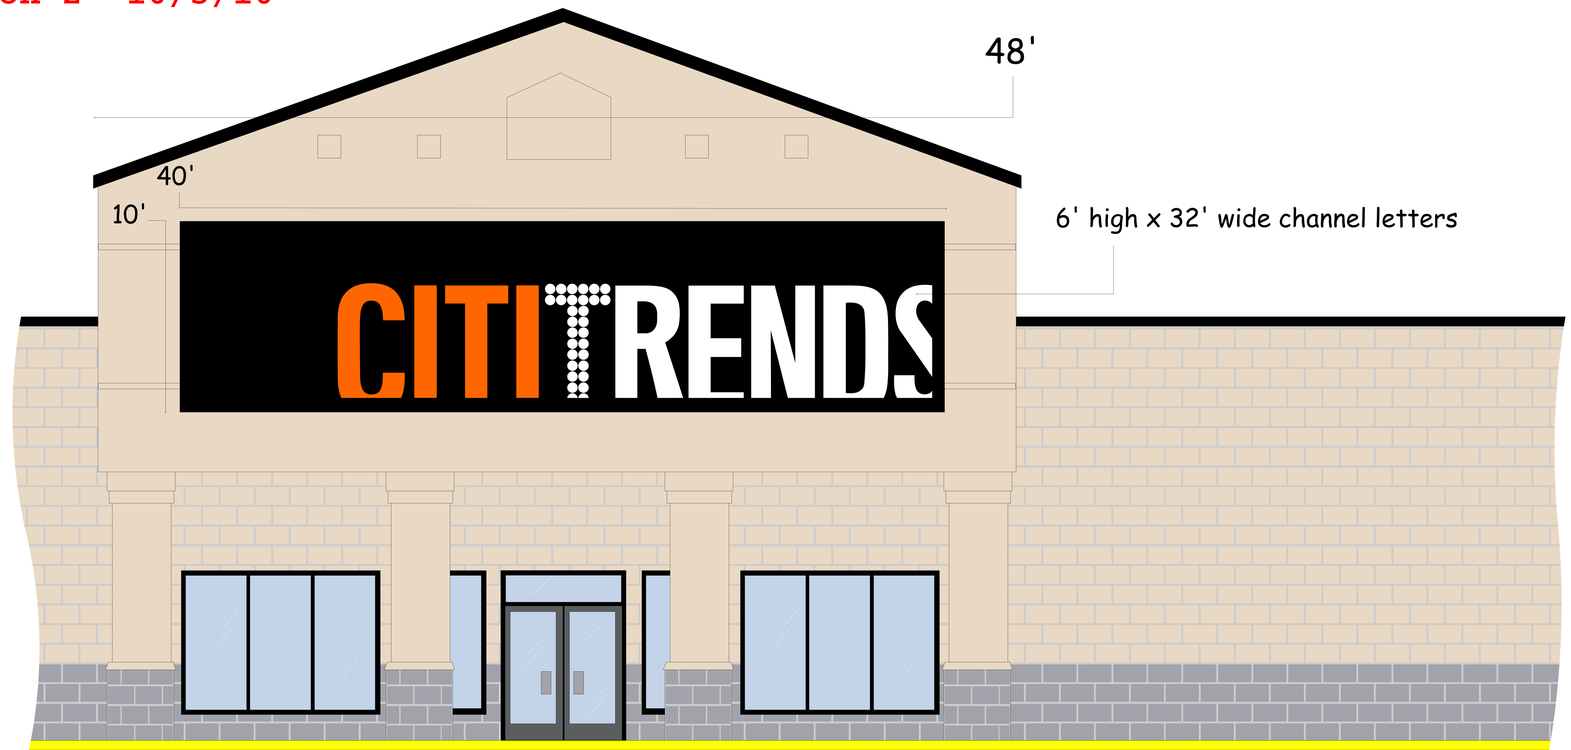

Code does not have size restrictions.

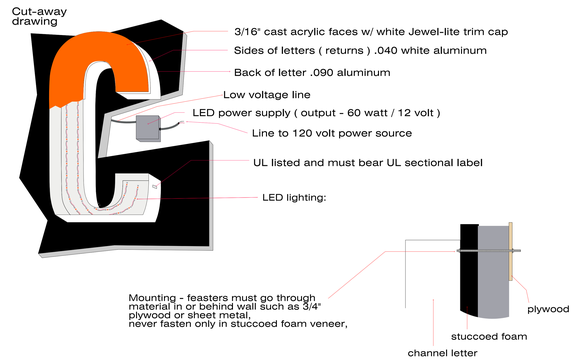

5' high channel letters mounted without race-way
- White LED lighting
- Aluminum backs and sidewall w/ acrylic faces
- UL listed electrical
- 9 year translucent vinyl graphics

Citi Trends Store
The Quarry S/C
4900 Rogers Ave.
Suit 101- B
Fort Smith, AR 72903

brandrite™ SIGN COMPANY INC.

803-533-7446
313 John C Calhoun Drive
Orangeburg SC 29115
Linford Oberholtzer
lin@brandritesign.com
Mobile 803-707-4512