building sign drawing

Revision 0 1/26/11

Job summary: - One building sign
- One roadside pylon

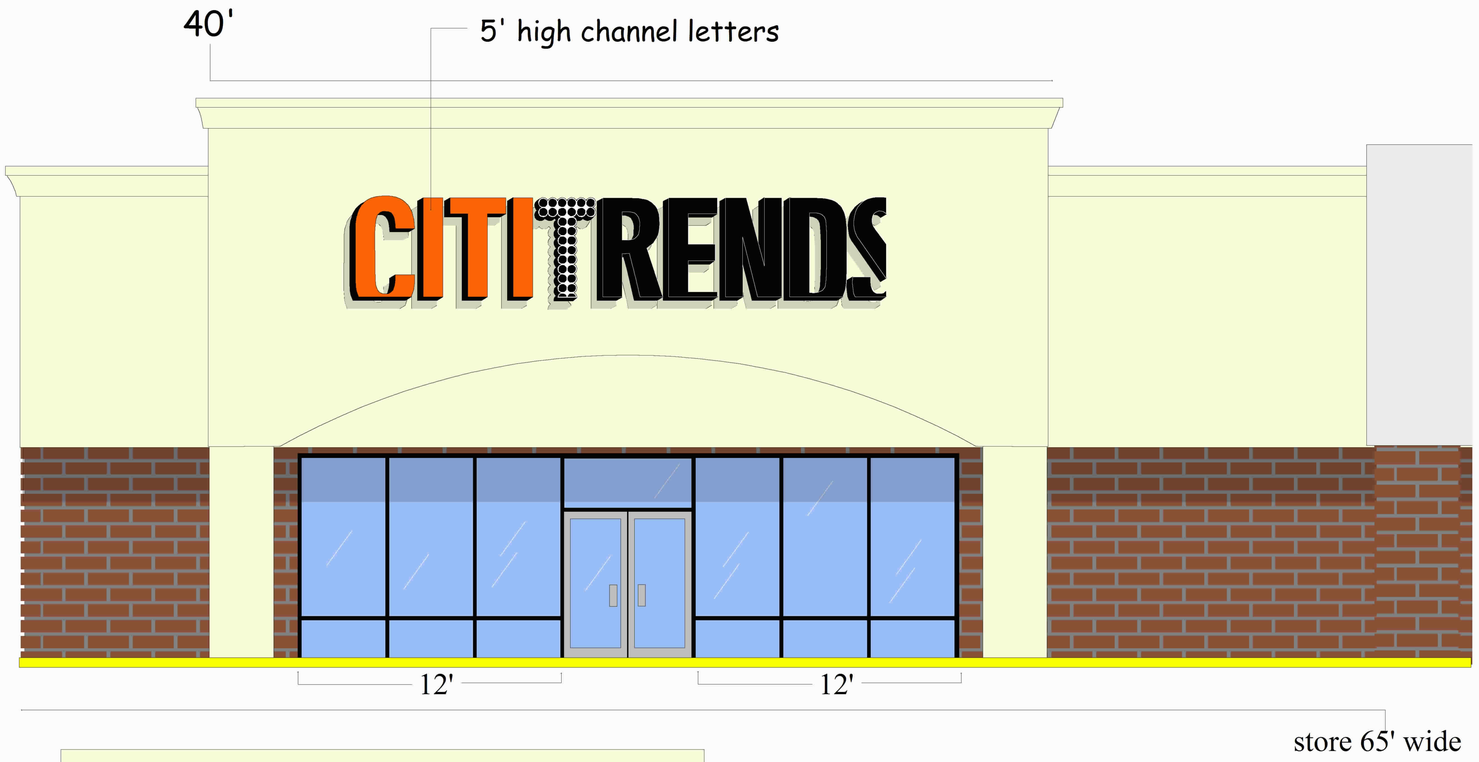

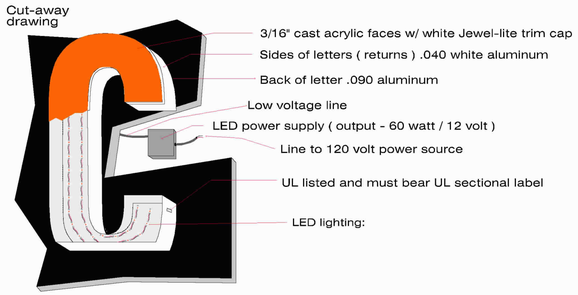

SIGN CODE - 1.5 sq. ft. of sign allowed for each ft. of store front width.

Sq ft allowed 130 / 5' letters use 130 sq ft.

CITI TRENDS

Channel letters mounted without race-way
- LED lighting
- Aluminum backs and sidewall w/ acrylic faces
- UL listed electrical
- 9 year translucent vinyl graphics

Citi Trends Store

Westnedge Corners S/C
4425 Westnedge Rd
Kalamakoo, MI 49008

brandrite™ SIGN COMPANY INC.

803-533-7446
313 John C Calhoun Drive
Orangeburg SC 29115
Linford Oberholtzer
lin@brandritesign.com
Mobile 803-707-4512