building sign drawing

Revision 1 12/17/10

Job summary: - One building sign
- One roadside pylon

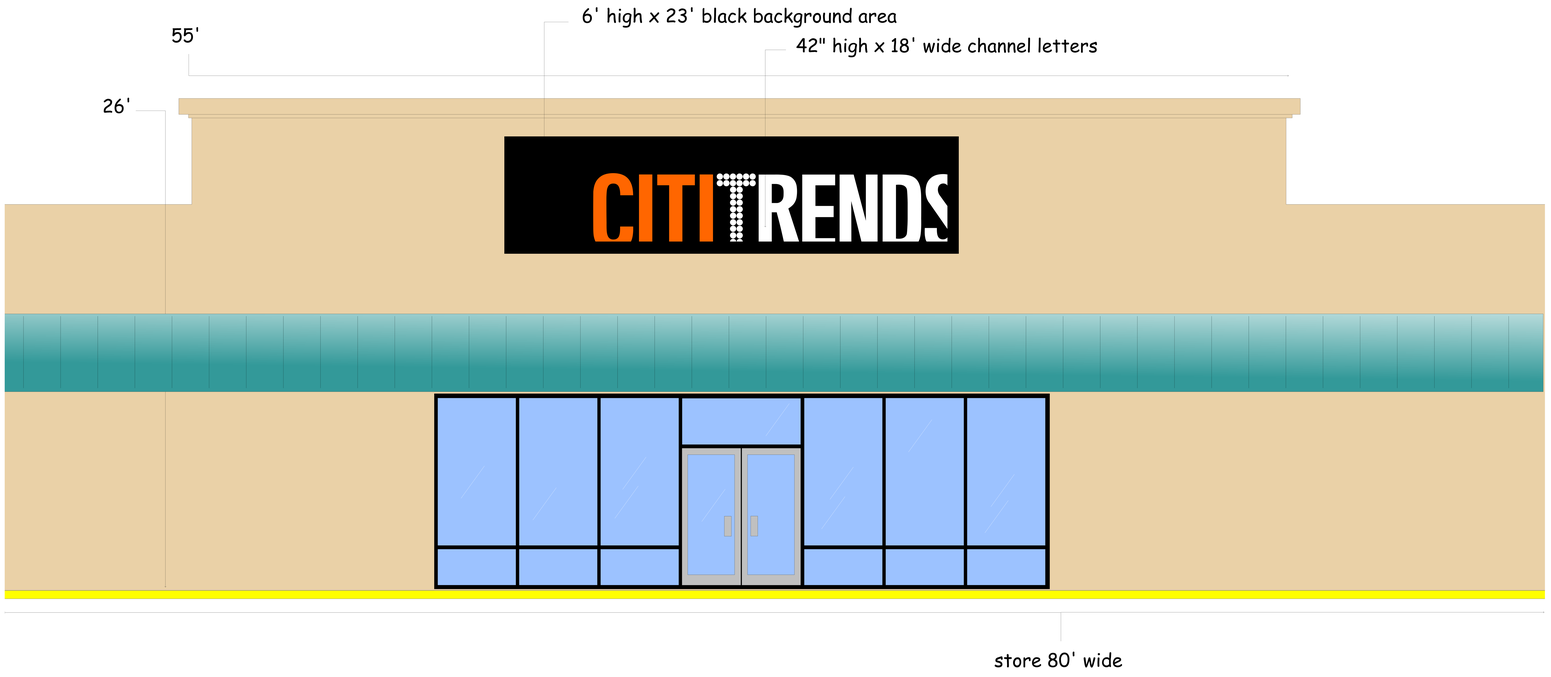

black EFIS or ALUMINUM area behind channel letters

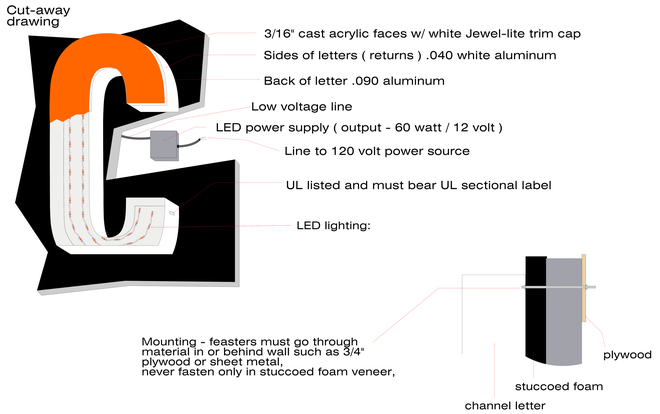

SIGN CODE - 64' max size allowed.
42" letters use 63 sq. ft. not including black background

Channel letters mounted without race-way
- LED lighting
- Aluminum backs and sidewall w/ acrylic faces
- UL listed electrical
- 9 year translucent vinyl graphics

Citi Trends Store
Northland Plaza S/C
120 West Northern Ave.
Lima, OH 45801

brandrite™ SIGN COMPANY INC.
803-533-7446
313 John C Calhoun Drive
Orangeburg SC 29115
Linford Oberholtzer
lin@brandritesign.com
Mobile 803-707-4512