building sign drawing SIDE

Revision 2 11/01/10

Job summary: - Two building signs - one for front and one for side
- Supply and install new faces for existing pylon

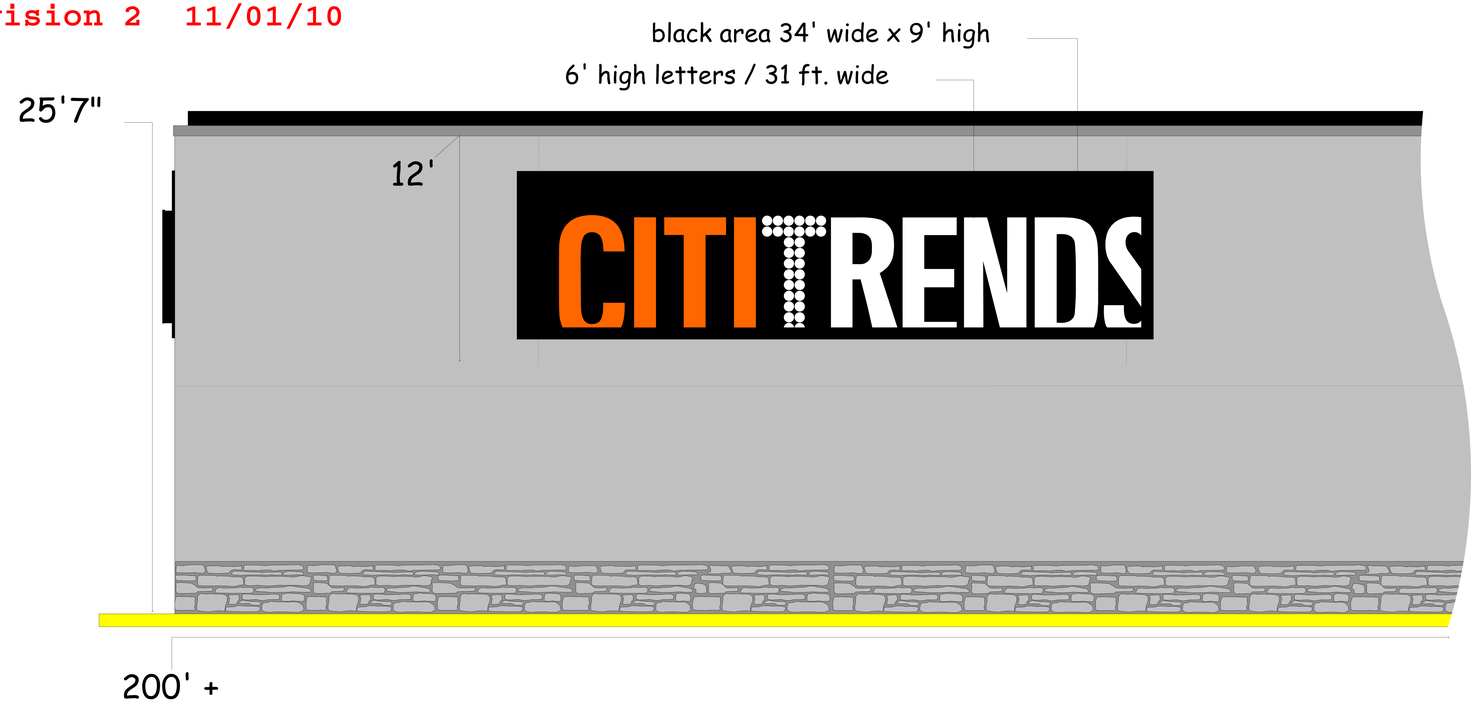

black EFIS or ALUMINUM area behind channel letters

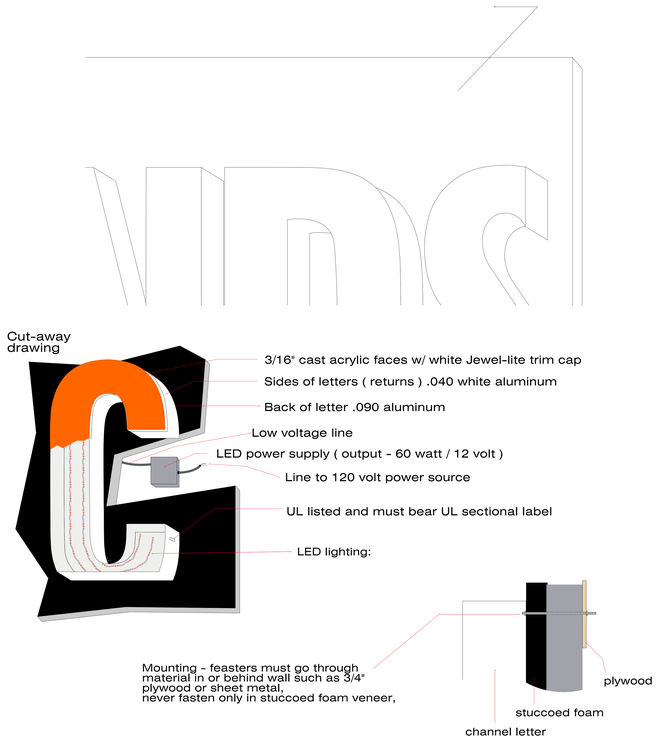

Code allows sign may use 20% of front wall.

338 sq ft is allowed / this sign including the black area uses 306 sq ft.

Channel letters mounted without race-way
- White LED lighting
- Aluminum backs and sidewall w/ acrylic faces
- UL listed electrical
- 9 year translucent vinyl graphics

Citi Trends Store

2809 W Broadway
Louisville, KY 40211

brandrite™ SIGN COMPANY INC.

803-533-7446
313 John C Calhoun Drive
Orangeburg SC 29115
Linford Oberholtzer
lin@brandritesign.com
Mobile 803-707-4512