building sign drawing

Revision 1 12/30/10

Job summary: - One building sign
- One double sided roadside pylon.

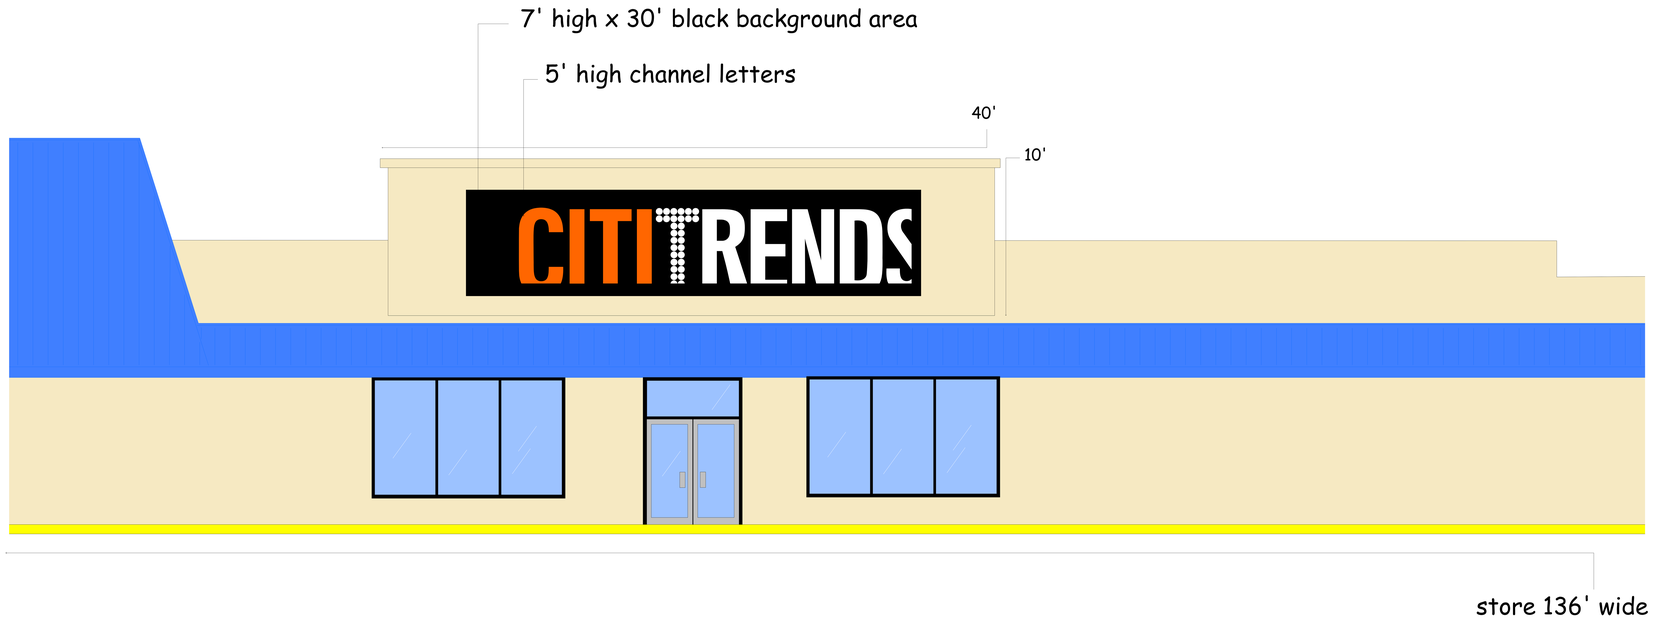

black EFIS or ALUMINUM area behind channel letters

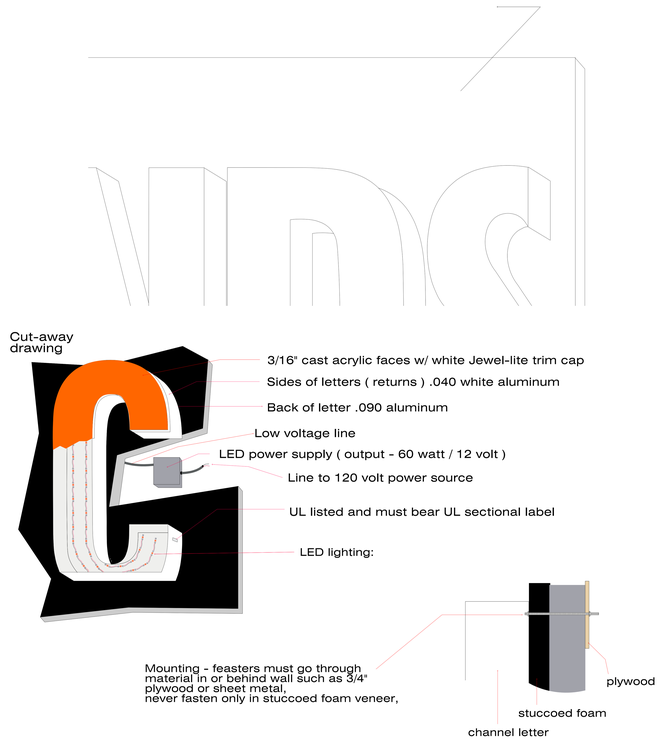

Sign code: sign size not restricted.

Channel letters mounted without race-way
- LED lighting
- Aluminum backs and sidewall w/ acrylic faces
- UL listed electrical
- 9 year translucent vinyl graphics

Citi Trends Store
Marion Mall S/C
1902 Hwy. 76 East
Marion, SC 29571

brandrite™ SIGN COMPANY INC.
803-533-7446
313 John C Calhoun Drive
Orangeburg SC 29115
Linford Oberholtzer
lin@brandritesign.com
Mobile 803-707-4512