building sign drawing

Revision 0 1/14/10

Job summary: - One building sign
- One roadside pylon

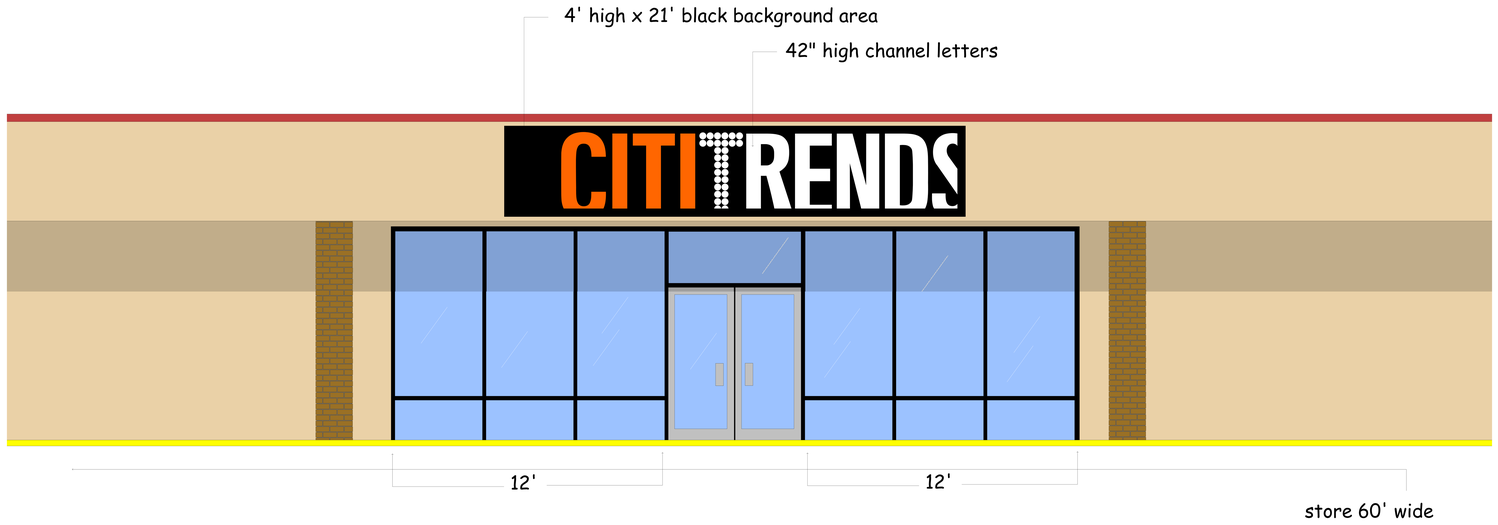

black EFIS or ALUMINUM area behind channel letters

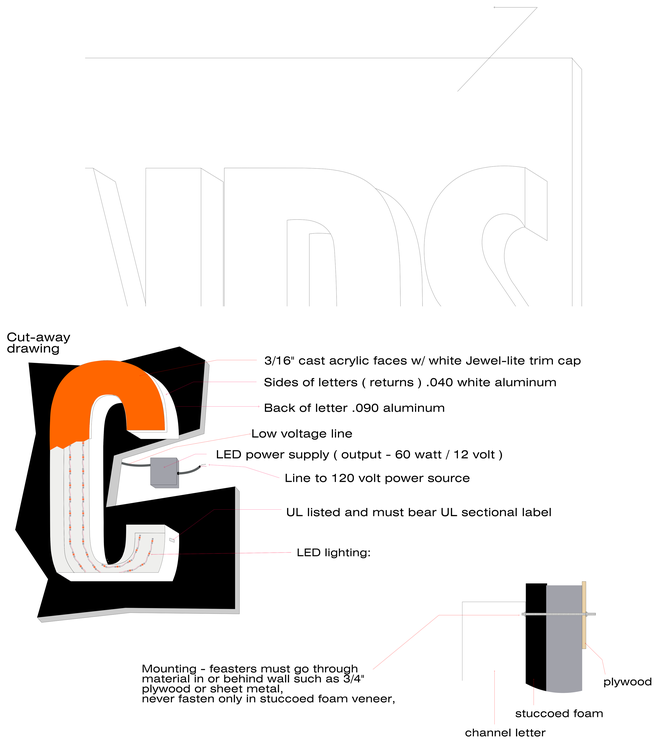

Sign code - 10% of wall with entrance door my be used for sign.

this sign including the black background uses 84' sq ft - 90 sq ft is the max allowed.

Channel letters mounted without race-way
- LED lighting
- Aluminum backs and sidewall w/ acrylic faces
- UL listed electrical
- 9 year translucent vinyl graphics

Citi Trends Store
City Line Plaza
1990 First St. A
Moline, IL 61285

brandrite™ SIGN COMPANY INC.
803-533-7446
313 John C Calhoun Drive
Orangeburg SC 29115
Linford Oberholtzer
lin@brandritesign.com
Mobile 803-707-4512