building sign drawing

Revision 3 2/25/11

Job summary: - One building sign
- One roadside pylon

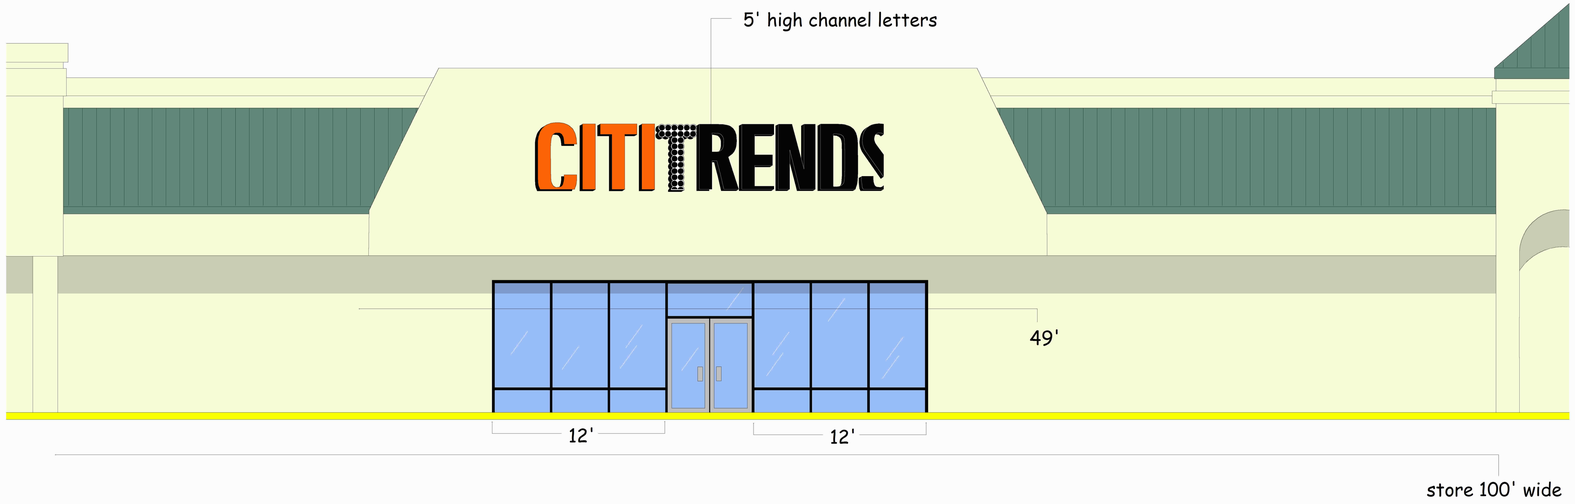

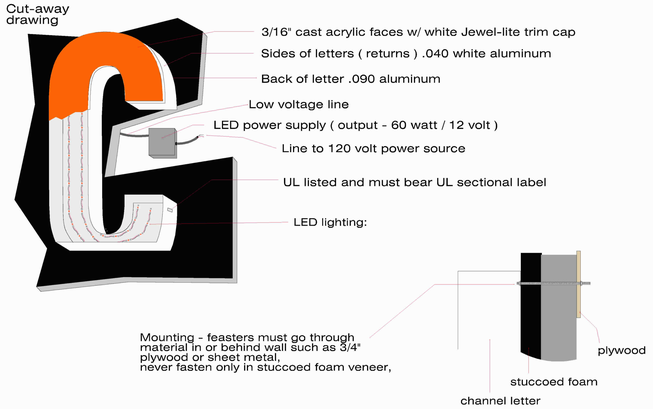

Sign Code - 120 sq' ft' max
5' x 24' letters use exactley 120 sq. ft.

Colors: returns and trimcap - black / Citi faces - orange / Trends faces - day-night black.

Channel letters mounted without race-way
- LED lighting
- Aluminum backs and sidewall w/ acrylic faces
- UL listed electrical
- 9 year translucent vinyl graphics

Citi Trends Store
Monroe Plaza S/C
1500 Skyway Dr.
Monroe, NC 28111-3008

brandrite™ SIGN COMPANY INC.
803-533-7446
313 John C Calhoun Drive
Orangeburg SC 29115
Linford Oberholtzer
lin@brandritesign.com
Mobile 803-707-4512