building sign drawing

Revision 2 1/14/11

Job summary: - One building sign
- One roadside pylon

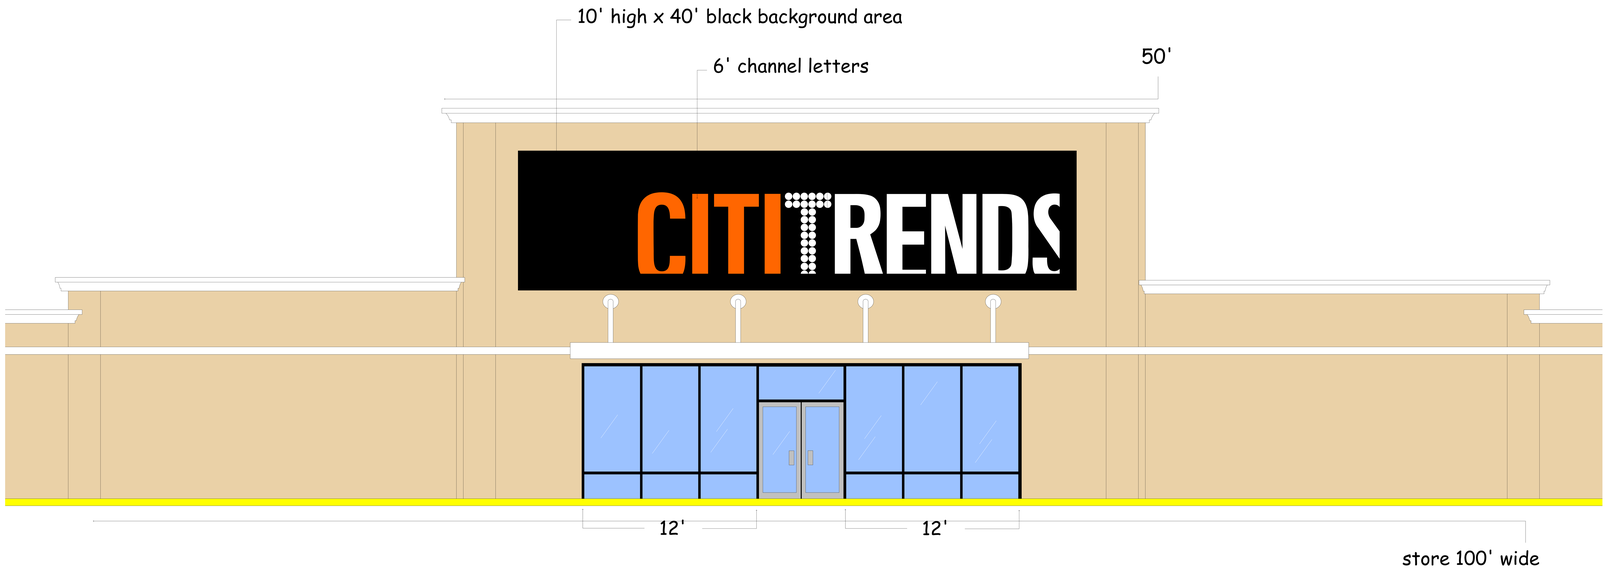

black EFIS or ALUMINUM area behind channel letters

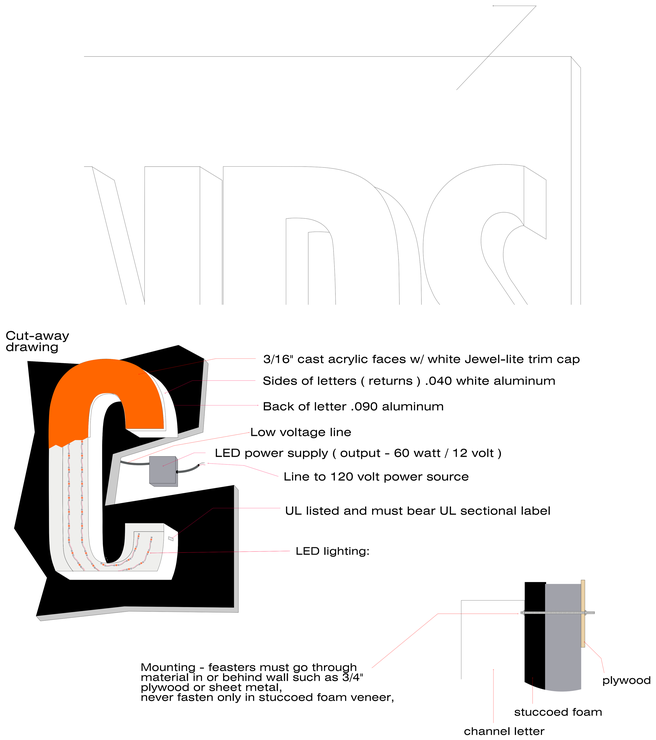

SIGN CODE - 64 sq. ft. max size allowed

this sign is 192 sq ft not including the black background. We are applying for a variance to try to get this larger sign.

Channel letters mounted without race-way
- LED lighting
- Aluminum backs and sidewall w/ acrylic faces
- UL listed electrical
- 9 year translucent vinyl graphics

Citi Trends Store
Rite Aid Plaza S/C
1153 Mohawk St.
Utica, NY 13501

brandrite™ SIGN COMPANY INC.
803-533-7446
313 John C Calhoun Drive
Orangeburg SC 29115
Linford Oberholtzer
lin@brandritesign.com
Mobile 803-707-4512