building sign drawing

Job summary: - One building sign
- One roadside pylon

Revision 1 1/5/11

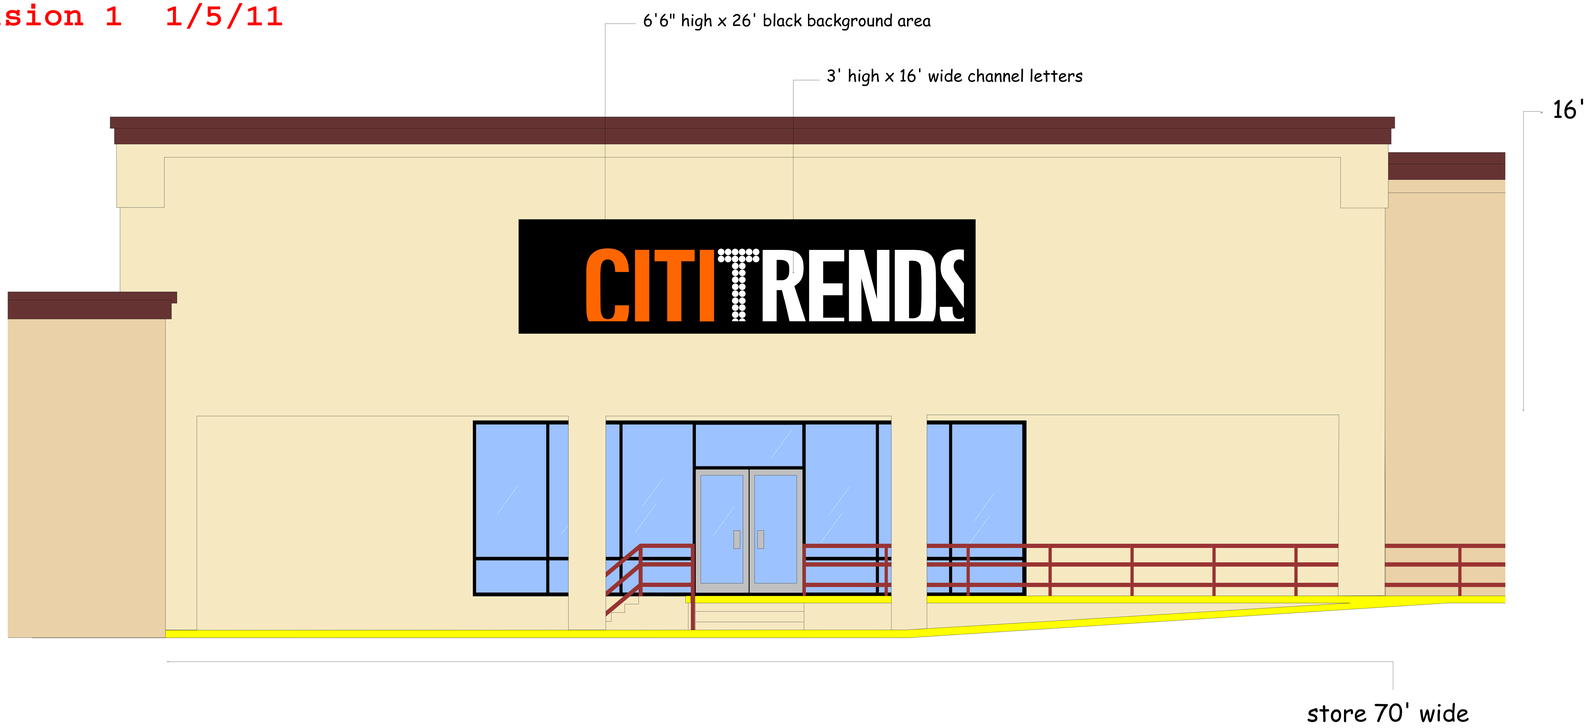

black EFIS or ALUMINUM area behind channel letters

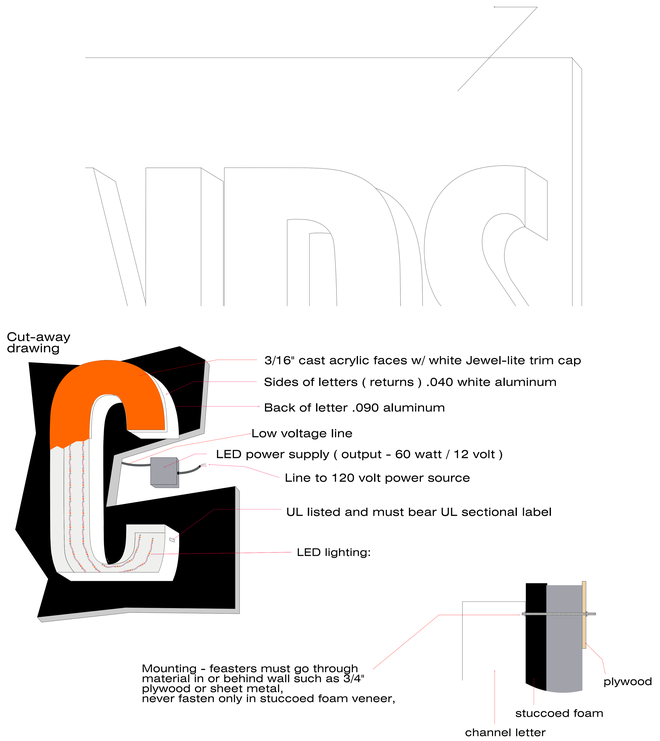

SIGN CODE - 100 sq ft is max size allowed.

52" letters use 94 sq ft / not including black background.

Channel letters mounted without race-way
- LED lighting
- Aluminum backs and sidewall w/ acrylic faces
- UL listed electrical
- 9 year translucent vinyl graphics

Citi Trends Store
Airport Square S/C
1618 Airport Boulevard
West Columbia, SC 29169-5016

brandrite™ SIGN COMPANY INC.
803-533-7446
313 John C Calhoun Drive
Orangeburg SC 29115
Linford Oberholtzer
lin@brandritesign.com
Mobile 803-707-4512