building sign drawing

Revision 1 11/30/10

Job summary: - One building sign
- Supply and install new faces in existing pylon

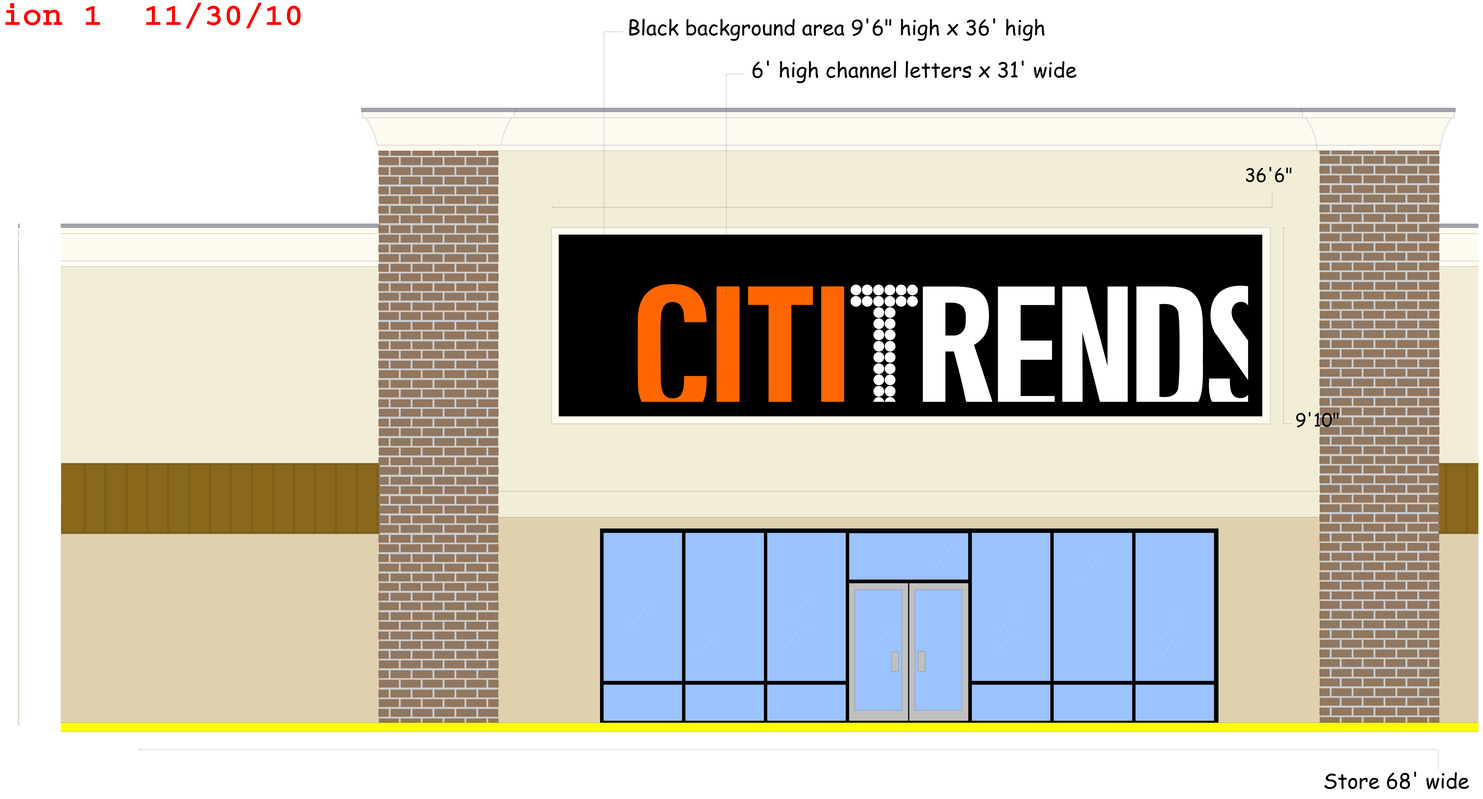

black EFIS or ALUMINUM area behind channel letters

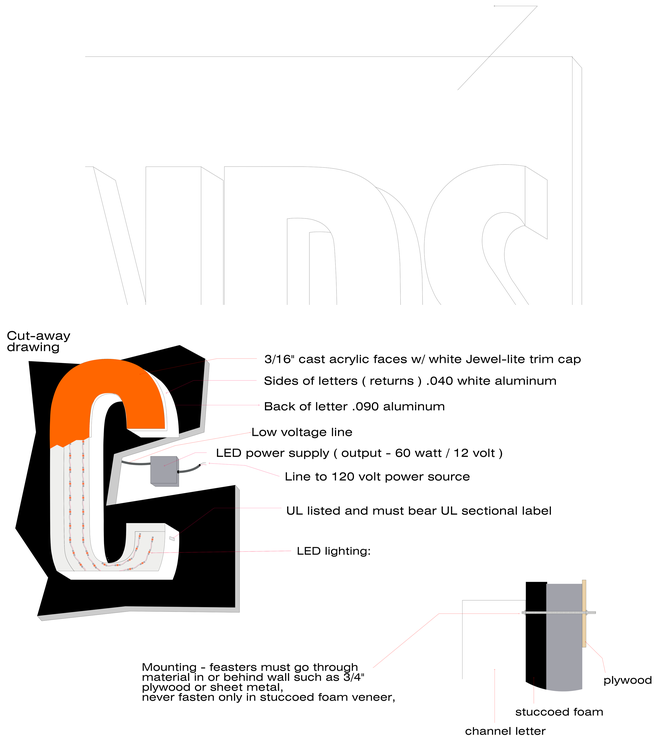

No size restrictions on sign .
Will be reviewed by city planning.

Channel letters mounted without race-way
- White LED lighting
- Aluminum backs and sidewall w/ acrylic faces
- UL listed electrical
- 9 year translucent vinyl graphics

Citi Trends Store
Belmount Plaza S/C
3489 Belmount Ave.
Youngstown, OH 44505

brandrite™ SIGN COMPANY INC.
803-533-7446
313 John C Calhoun Drive
Orangeburg SC 29115
Linford Oberholtzer
lin@brandritesign.com
Mobile 803-707-4512