building sign drawing

Revision 0 1/28/11

Job summary: - One building sign
- One roadside pylon

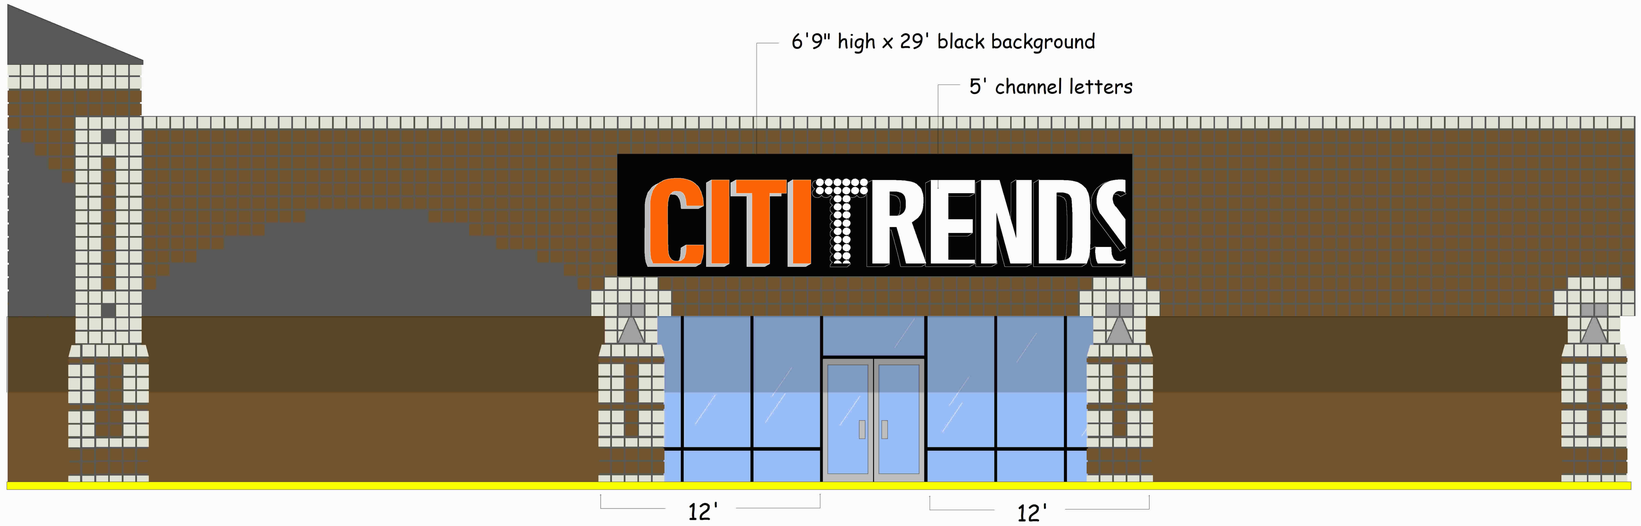

store 100' wide

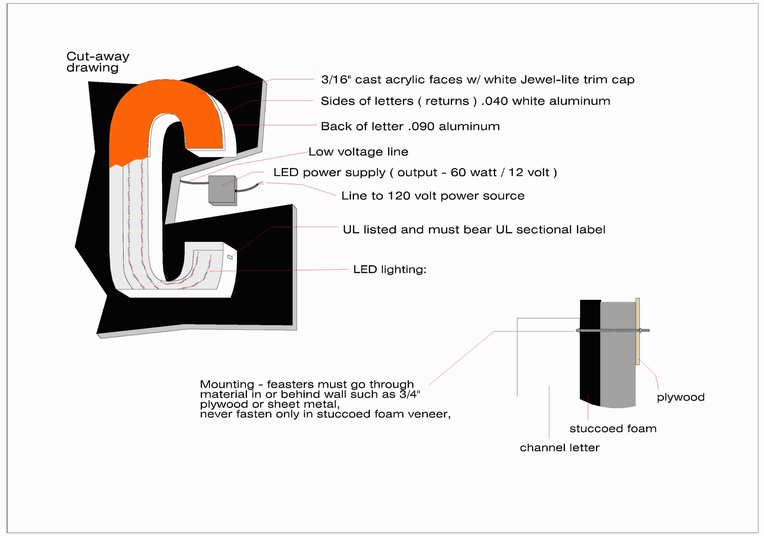

SIGN CODE - Max size allowed is 200 sq. ft.

This sign including black background uses 200 sq. ft.

Channel letters mounted without race-way
- LED lighting
- Aluminum backs and sidewall w/ acrylic faces
- UL listed electrical
- 9 year translucent vinyl graphics

Citi Trends Store
Mallard Pointe S/C
9315 N. Tryon St.
Charlotte, NC 28269

brandrite™ SIGN COMPANY INC.
803-533-7446
313 John C Calhoun Drive
Orangeburg SC 29115
Linford Oberholtzer
lin@brandritesign.com
Mobile 803-707-4512