building sign drawing

Revision 1 1/6/11

Job summary: - One building sign
- No roadside pylon

SIGN CODE - 15% of store front wall may be used for sign area.

15% of wall is 230.4 sq ft - sign including the black background uses 224 sq ft.

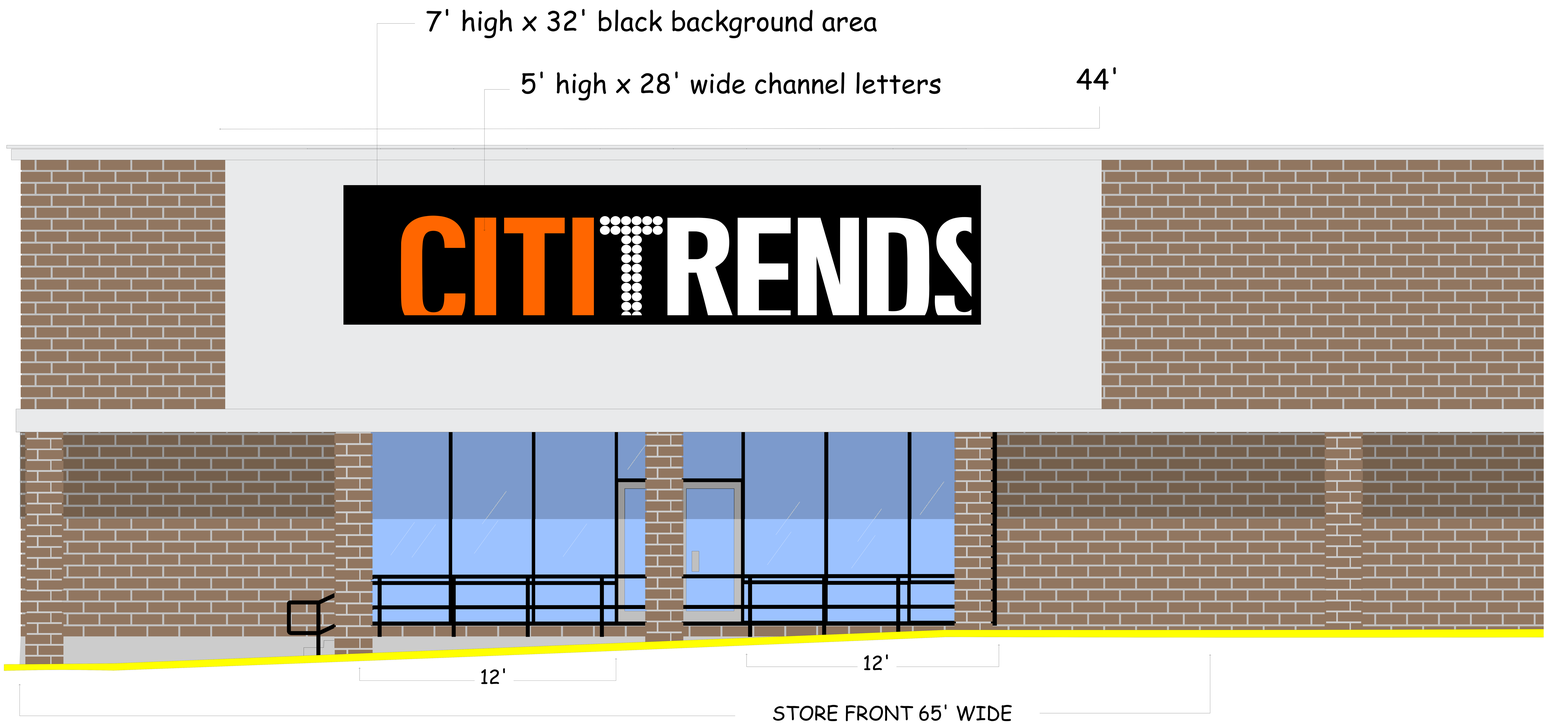

black EFIS or ALUMINUM area behind channel letters

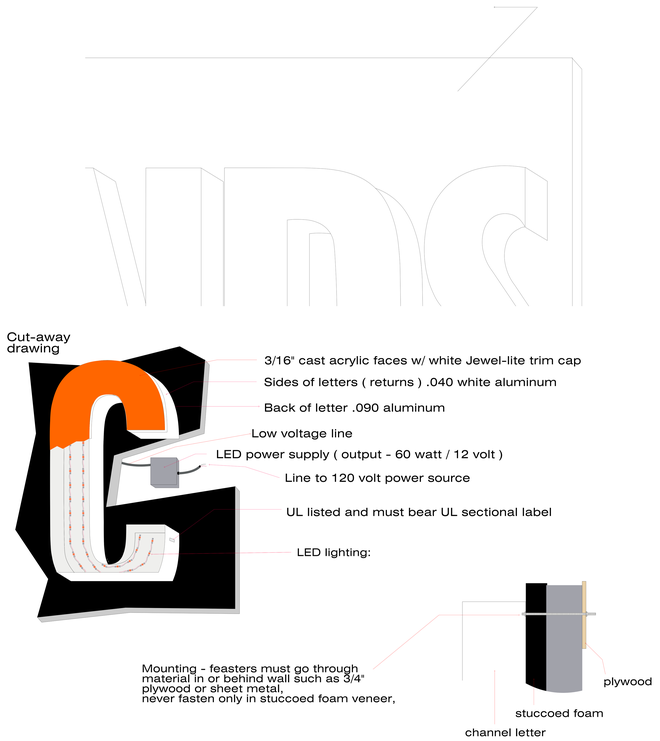

Channel letters mounted without race-way
- LED lighting
- Aluminum backs and sidewall w/ acrylic faces
- UL listed electrical
- 9 year translucent vinyl graphics

Citi Trends Store
Pemberton Square S/C
3405 Pemberton Square Blvd.
Vicksburg, MS 39180-5574

brandrite™ SIGN COMPANY INC.
803-533-7446
313 John C Calhoun Drive
Orangeburg SC 29115
Linford Oberholtzer
lin@brandritesign.com
Mobile 803-707-4512