building sign drawing

Revision 3 2/25/11

Job summary: - One building sign
- One roadside pylon

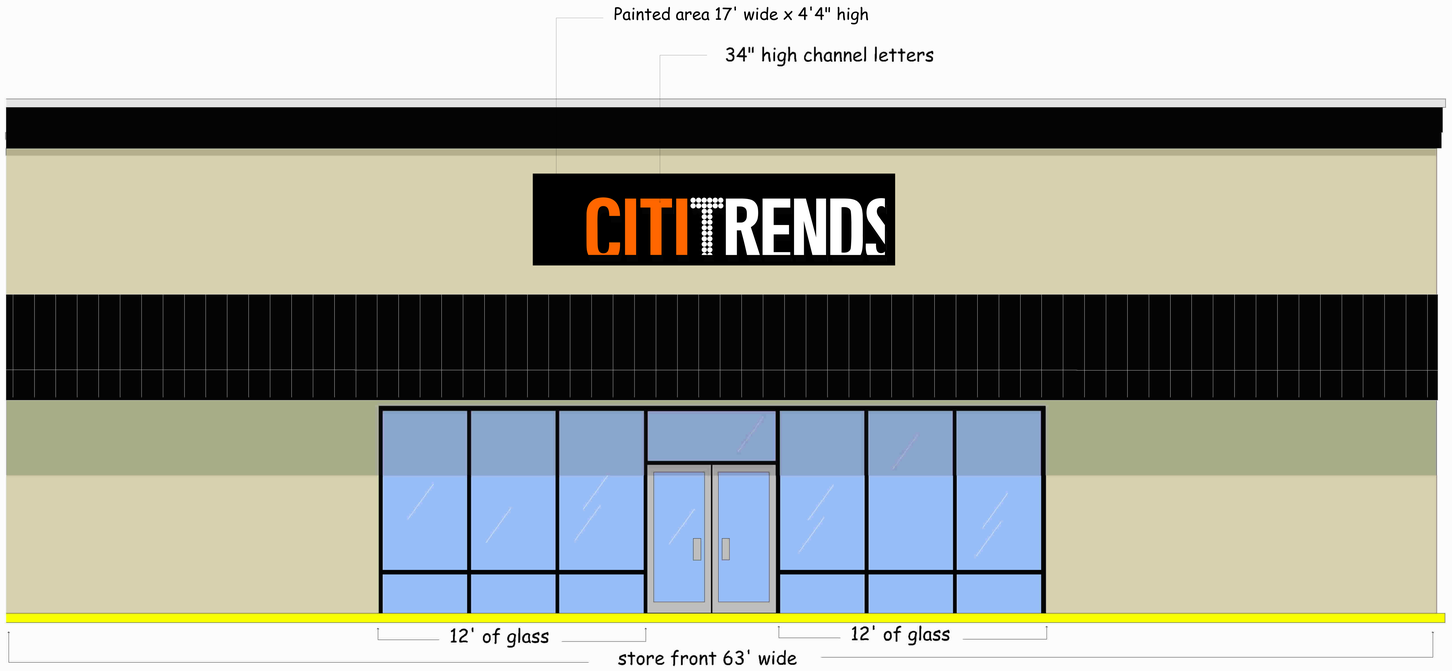

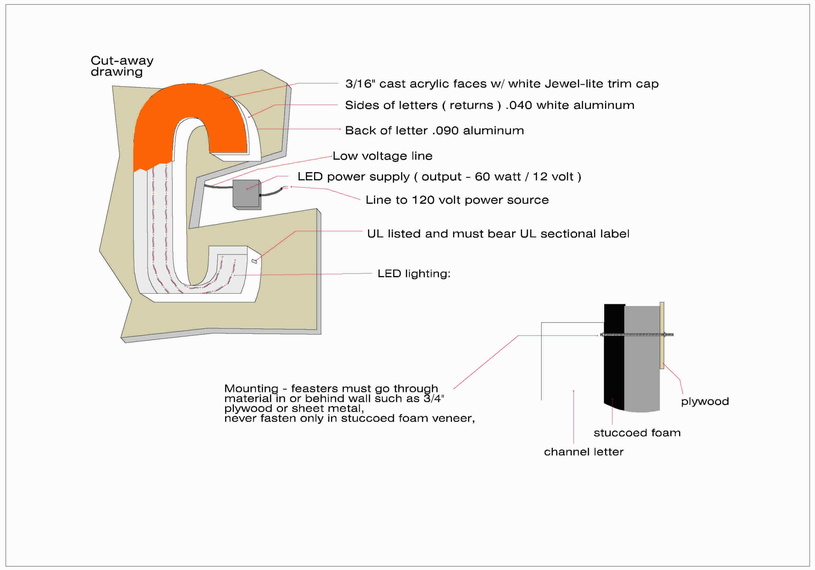

SIGN CODE - 40 sq ft max size allowed.
No exceptions. No variance process.

Channel letters mounted without race-way
- LED lighting
- Aluminum backs and sidewall w/ acrylic faces
- UL listed electrical
- 9 year translucent vinyl graphics

Colors:
black - returns and trim cap
black (day/night) - vinyl on TRENDS faces
orange - CITI faces

Citi Trends Store
Hampton Square S/C
719 N Hampton Rd.
Desoto, TX 75115

brandrite™ SIGN COMPANY INC.
803-533-7446
313 John C Calhoun Drive
Orangeburg SC 29115
Linford Oberholtzer
lin@brandritesign.com
Mobile 803-707-4512