building sign drawing

Revision 0 3/3/11

Job summary: - One building sign
- One roadside pylon

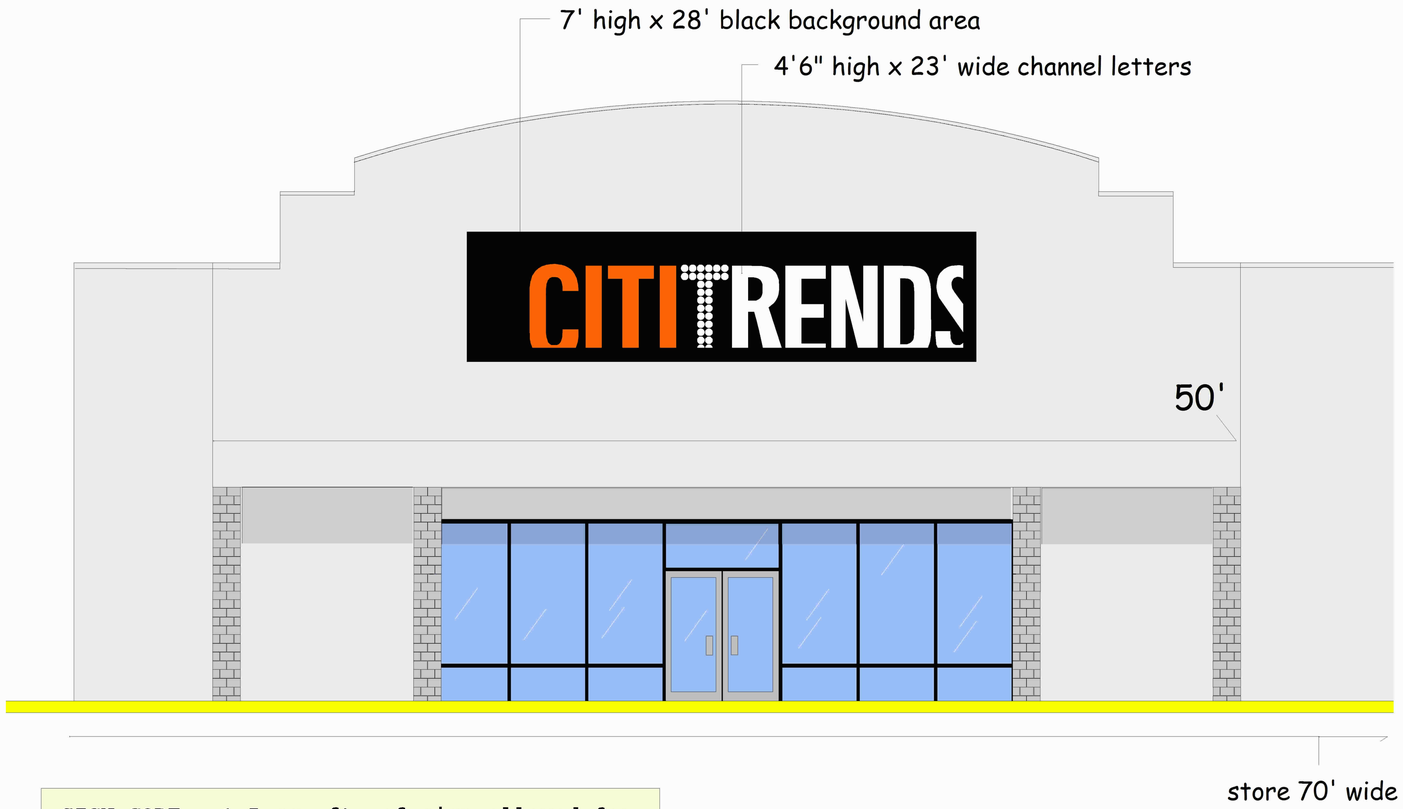

black EFIS or ALUMINUM area behind channel letters

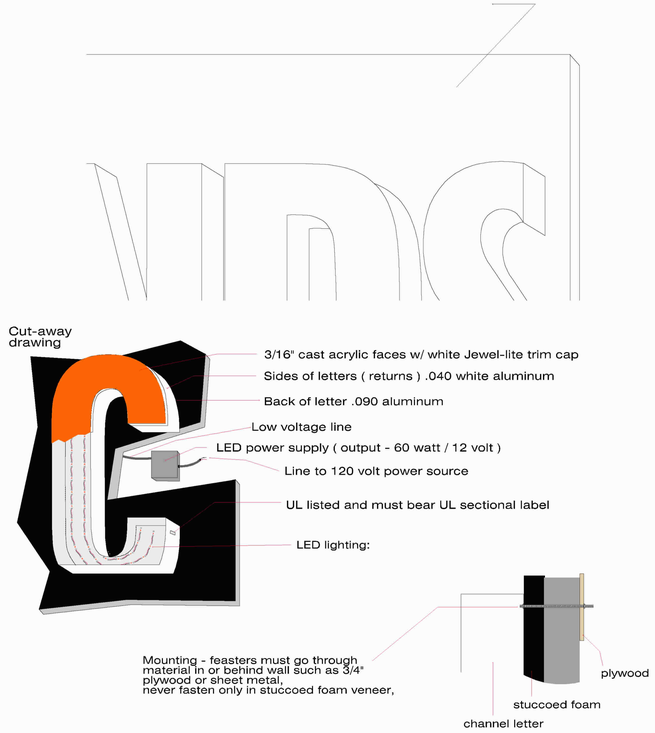

SIGN CODE - 1.5 sq. ft. of sign allowed for each ft. of store front width.

Sq. ft. allowed - 104 / 4'6" letters use 103 sq. ft. not including black background

CITI TRENDS

Channel letters mounted without race-way
- LED lighting
- Aluminum backs and sidewall w/ acrylic faces
- UL listed electrical
- 9 year translucent vinyl graphics

Citi Trends Store
Nova Plaza S/C
1290 Camp Jackson Rd.
E. St Louis, IL 62206-2232

brandrite SIGN COMPANY INC.
803-533-7446
313 John C Calhoun Drive
Orangeburg SC 29115
Linford Oberholtzer
lin@brandritesign.com
Mobile 803-707-4512