building sign drawing

Revision 0 3/30/11

Job summary: - One building sign
- One roadside pylon

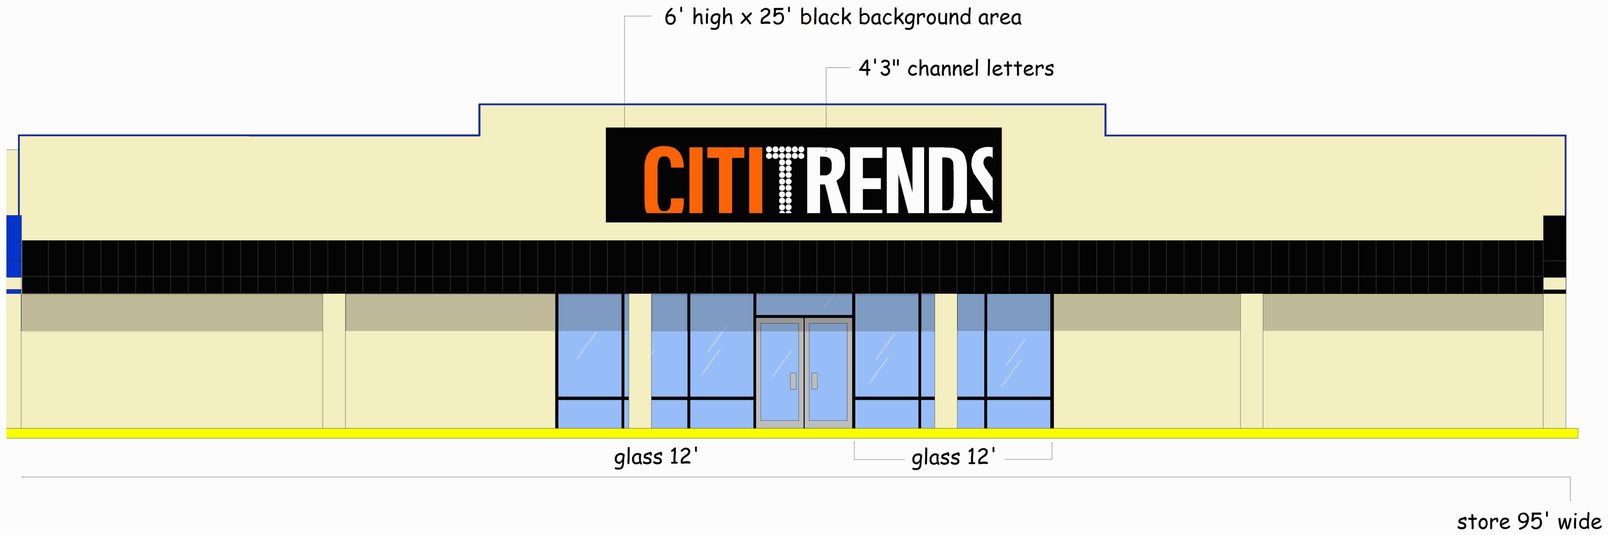

black EFIS or ALUMINUM area behind channel letters

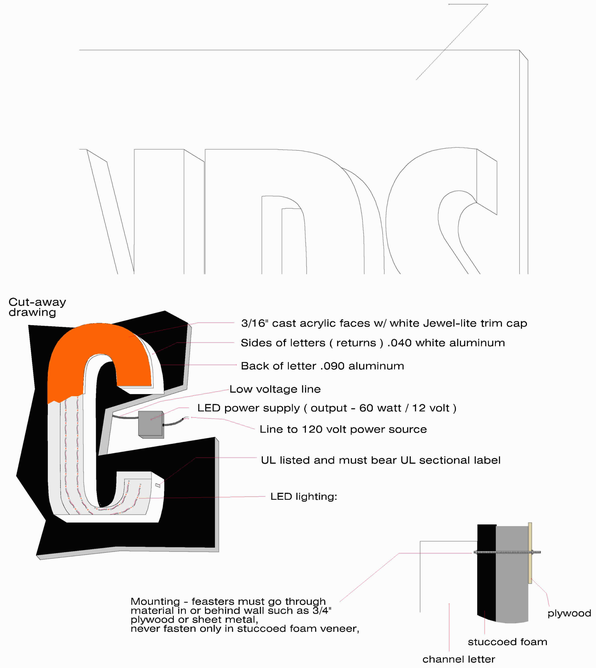

SIGN CODE - 1 sq. ft. of sign allowed for each ft. of store front width.

Sq. ft. allowed - 95 / 4'3" letters use 94 sq. ft. not including black background

Channel letters mounted without race-way
- LED lighting
- Aluminum backs and sidewall w/ acrylic faces
- UL listed electrical
- 9 year translucent vinyl graphics

Citi Trends Store
Windy Hills S/C
3300 N. Kings Hwy.
Myrtle Beach, SC 29577-2928

brandrite SIGN COMPANY INC.
803-533-7446
313 John C Calhoun Drive
Orangeburg SC 29115
Linford Oberholtzer
lin@brandritesign.com
Mobile 803-707-4512