building sign drawing

Revision 0 3/24/11

Job summary: - One building sign and under-canopy sign
- One roadside pylon

SIGN CODE - 1.25 sq. ft. of sign allowed for each ft. of store front width.

87 sq ft allowed / this sign including the black background uses 85 sq ft.

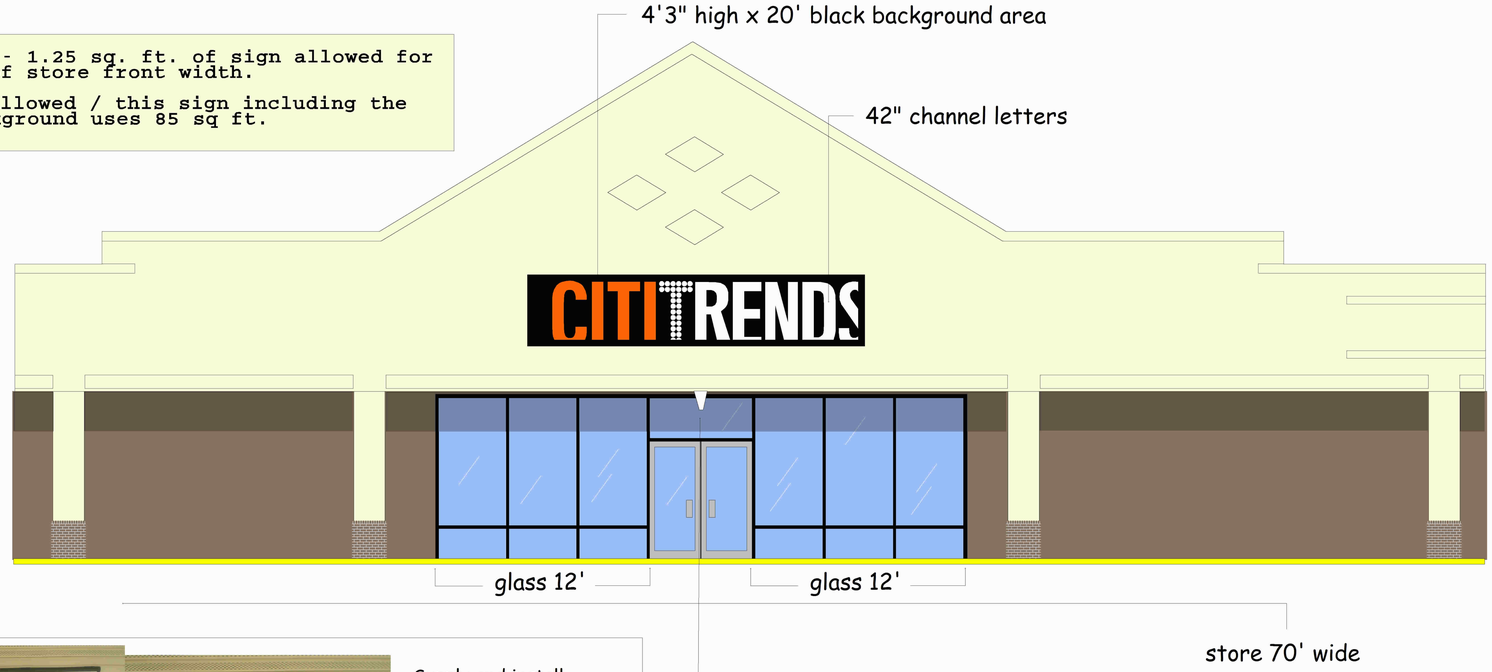

Supply and install
Citi Trends graphics
on existing under-canopy
plastic sign.
- 9 year vinyl graphics

black EFIS or ALUMINUM area behind channel letters

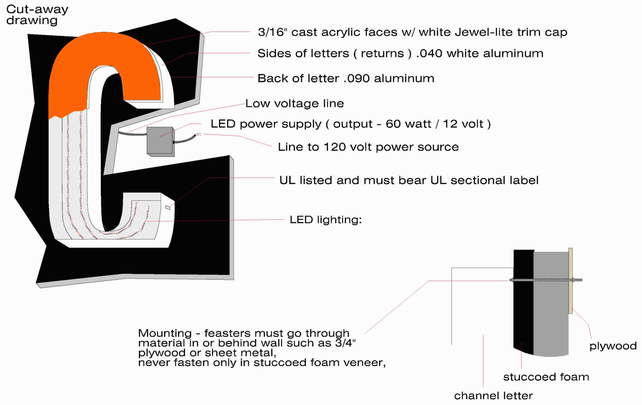

CITITRENDS

Channel letters mounted without race-way
- LED lighting
- Aluminum backs and sidewall w/ acrylic faces
- UL listed electrical
- 9 year translucent vinyl graphics

Citi Trends Store
Meadowdale Plaza S/C
4104 Meadowdale Blvd.
Richmond, VA 23234-5503

brandrite™ SIGN COMPANY INC.
803-533-7446
313 John C Calhoun Drive
Orangeburg SC 29115
Linford Oberholtzer
lin@brandritesign.com
Mobile 803-707-4512