building sign drawing

Revision 0 4/16/11

Job summary: - One building sign
- One roadside pylon

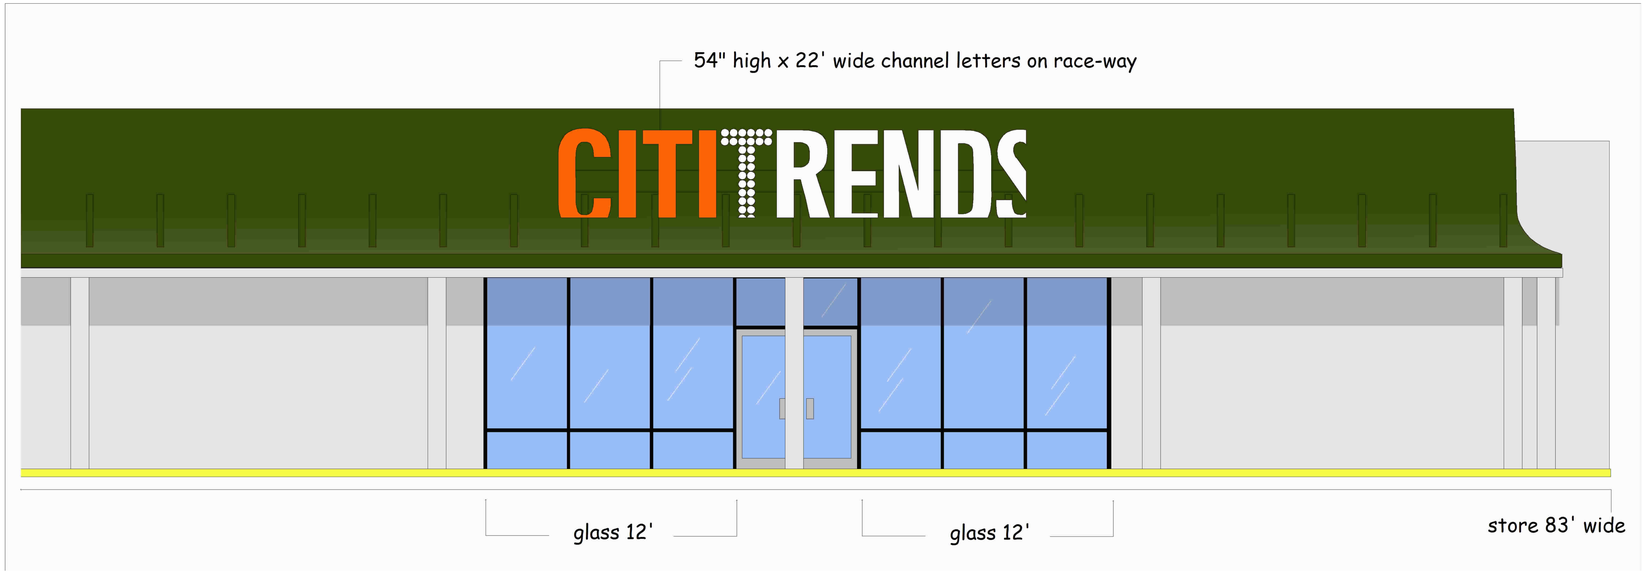

black EFIS or ALUMINUM area behind channel letters

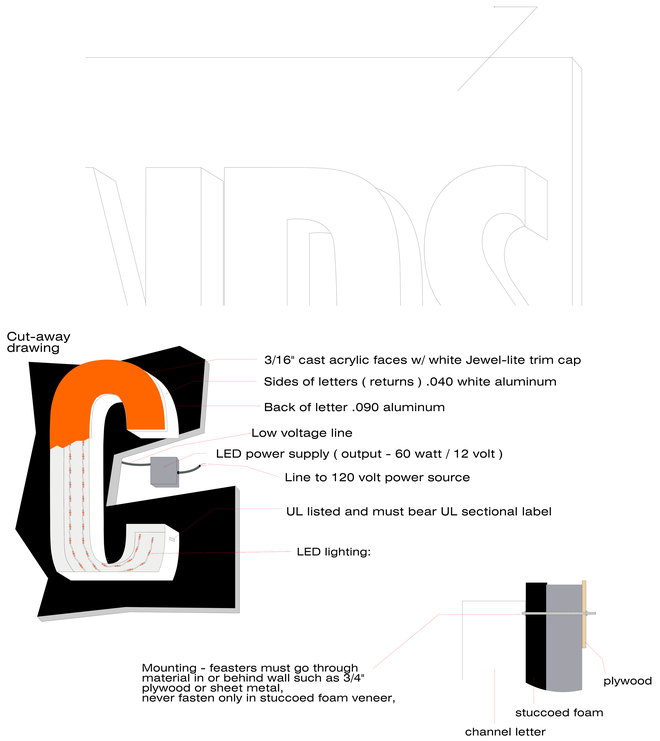

race-way
(back slanted to match roof slant)

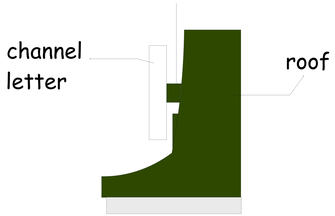

end view

SIGN CODE - 100 sq ft max.
This sign uses 99 sq ft.

CITI TRENDS

Channel letters mounted without race-way
- LED lighting
- Aluminum backs and sidewall w/ acrylic faces
- UL listed electrical
- 9 year translucent vinyl graphics

Citi Trends Store # 169
Southgate S/C
311-A S. Slappy Blvd.
Albany, GA 31707

brandrite™ SIGN COMPANY INC.
803-533-7446
313 John C Calhoun Drive
Orangeburg SC 29115
Linford Oberholtzer
lin@brandritesign.com
Mobile 803-707-4512