building sign drawing

Revision 1 5/6/11

Job summary: - One building sign
- One roadside pylon

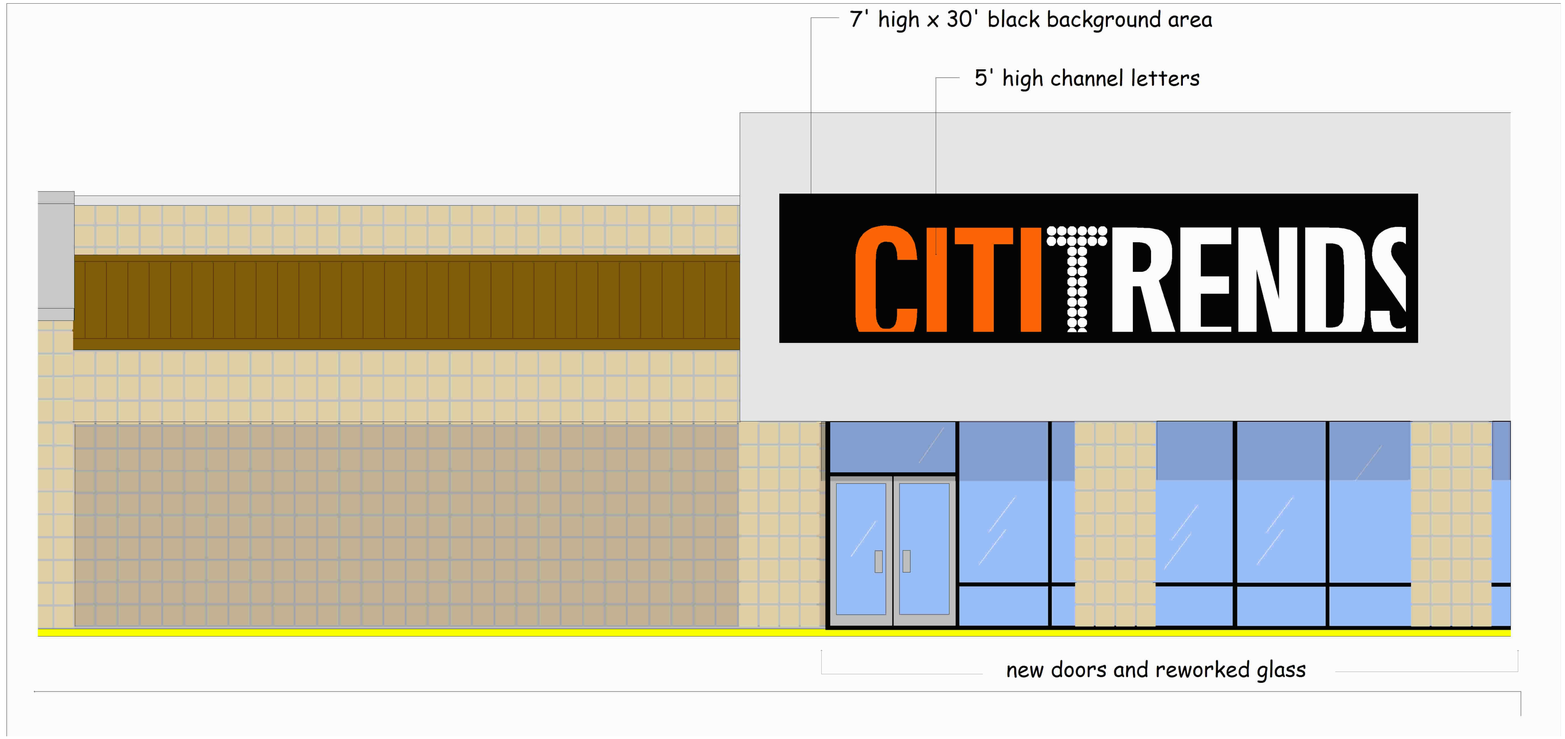

black EFIS or ALUMINUM area behind channel letters

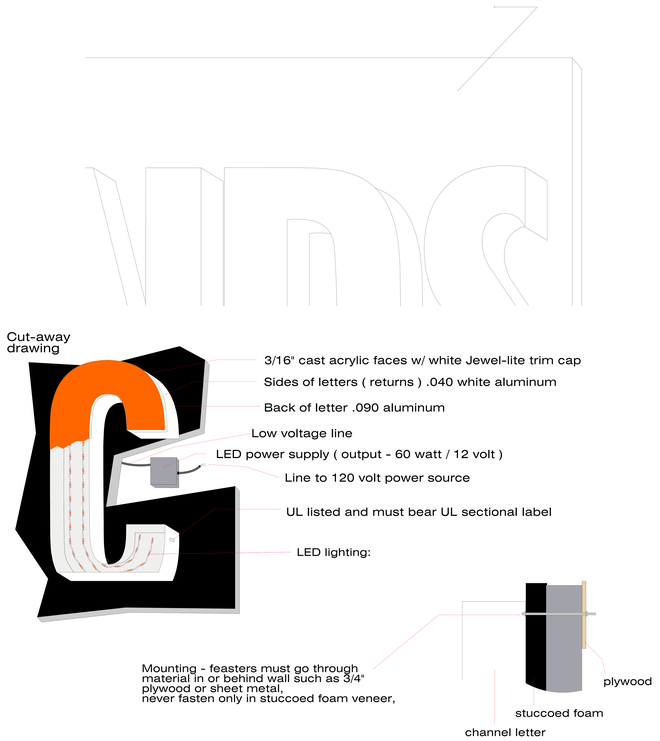

SIGN CODE - 25% of front wall.
Sq ft allowed 312 / this sign uses 240.

store 65' wide

Channel letters mounted without race-way
- LED lighting
- Aluminum backs and sidewall w/ acrylic faces
- UL listed electrical
- 9 year translucent vinyl graphics

Citi Trends Store # 031
Athens West S/C
3190 Atlanta Hwy Ste. 118B
Athens, GA 30606

brandrite™ SIGN COMPANY INC.
803-533-7446
313 John C Calhoun Drive
Orangeburg SC 29115
Linford Oberholtzer
lin@brandritesign.com
Mobile 803-707-4512