building sign drawing

Revision 0 5/12/11

Job summary: - One building sign
- One roadside pylon

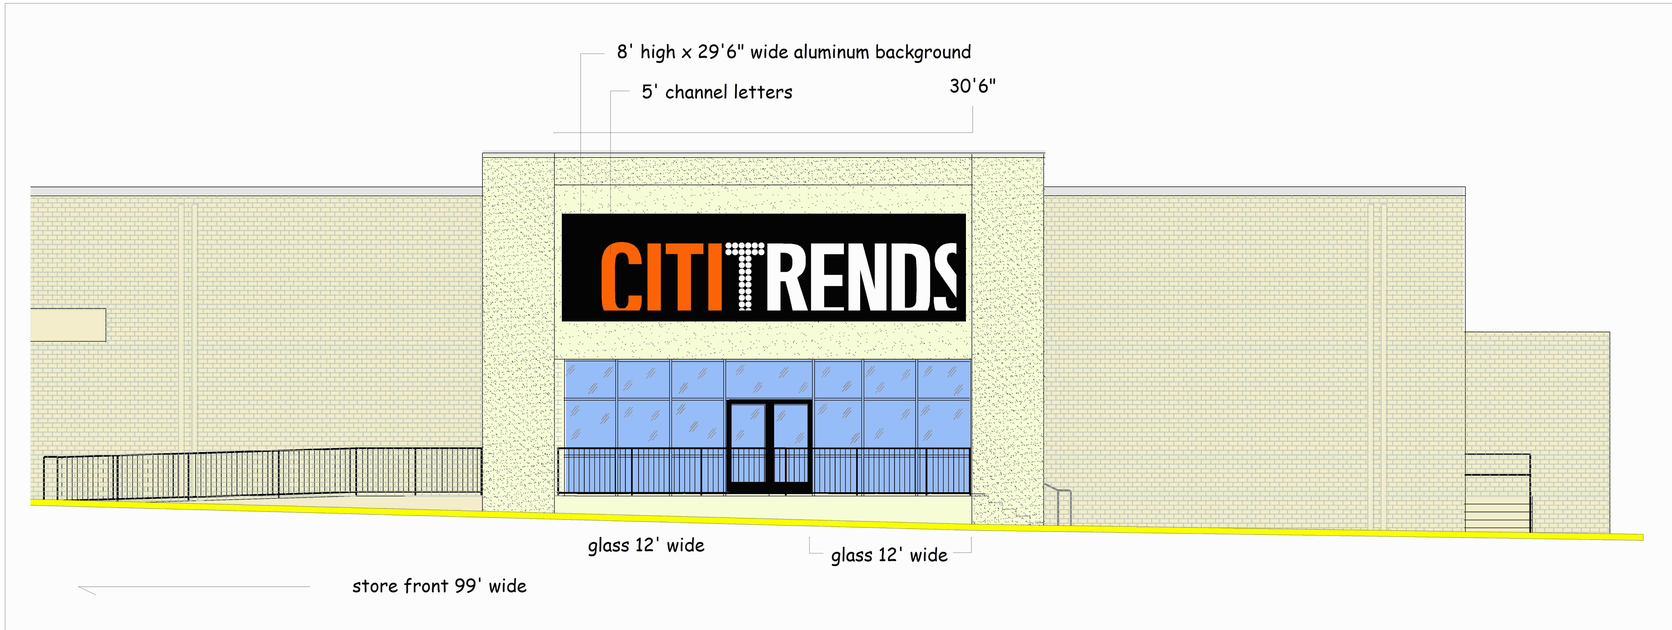

black EFIS or ALUMINUM area behind channel letters

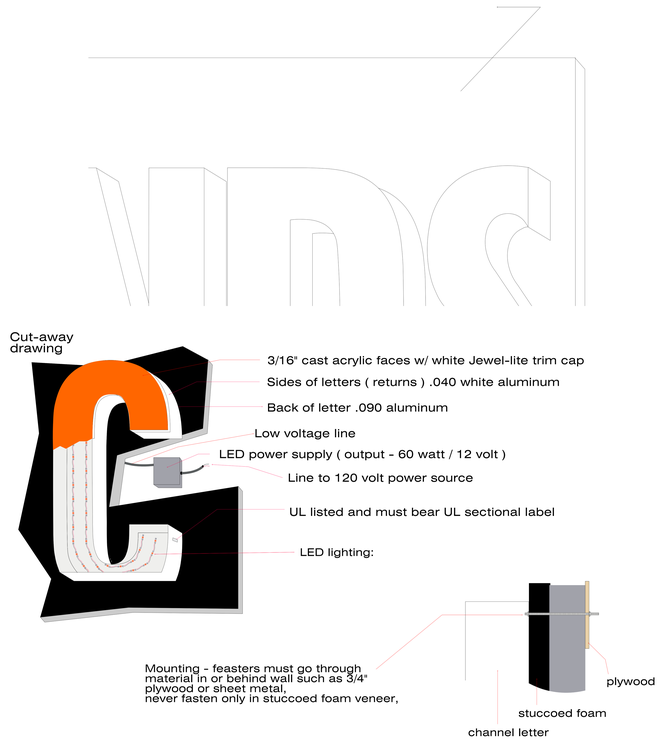

SIGN CODE - 3 sq. ft. of sign allowed for each ft. of store front width, with a 300 sq. ft. max.

Sq. ft. allowed - 297 / this sign uses 236 sq. ft. including black background.

CITI TRENDS

Channel letters mounted without race-way
- LED lighting
- Aluminum backs and sidewall w/ acrylic faces
- UL listed electrical
- 9 year translucent vinyl graphics

Citi Trends Store
Shelby Plaza S/C
256 W. Dixon Blvd.
Shelby, NC 28152

brandrite™ SIGN COMPANY INC.
803-533-7446
313 John C Calhoun Drive
Orangeburg SC 29115
Linford Oberholtzer
lin@brandritesign.com
Mobile 803-707-4512