building sign drawing

Revision 1 5/2/11

Job summary: - One building sign
- One roadside pylon

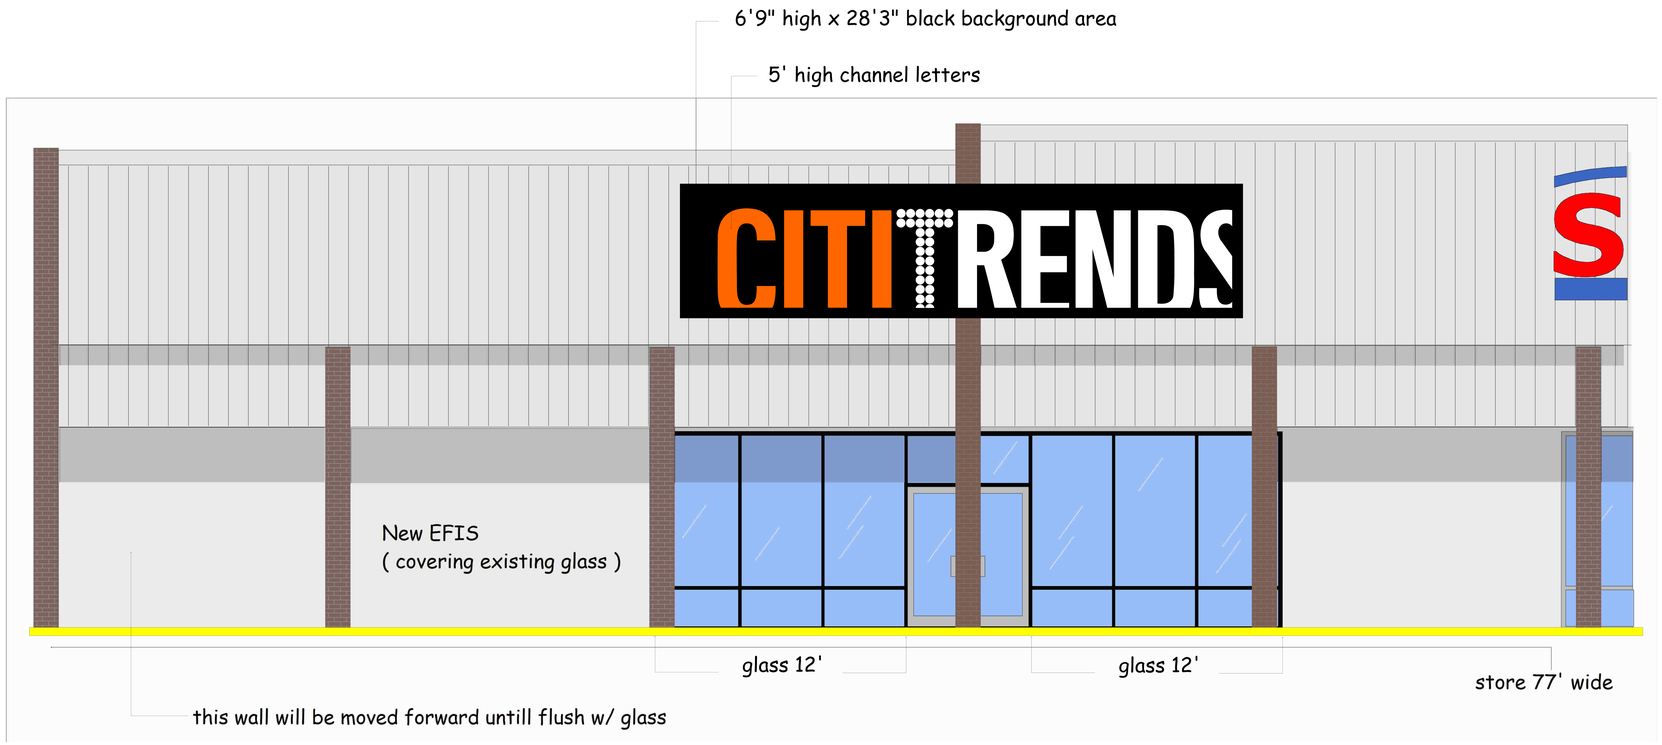

black EFIS or ALUMINUM area behind channel letters

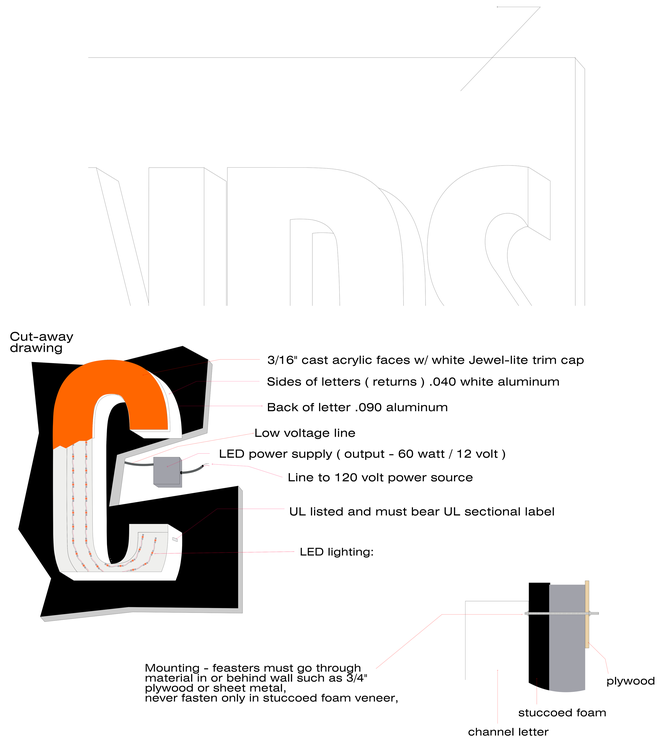

SIGN CODE - Multiply liner store frontage x 2.5
Sq ft allowed 192 / this sign uses 191.

CITITRENDS

Channel letters mounted without race-way
- LED lighting
- Aluminum backs and sidewall w/ acrylic faces
- UL listed electrical
- 9 year translucent vinyl graphics

Citi Trends Store # 112
Town South S/C
2525 S. Monroe St. Unit 18-B
Tallahassee, FL 32301

brandrite™ SIGN COMPANY INC.
803-533-7446
313 John C Calhoun Drive
Orangeburg SC 29115
Linford Oberholtzer
lin@brandritesign.com
Mobile 803-707-4512