building sign drawing

Revision 1 8/25/11

Job summary: - One building sign

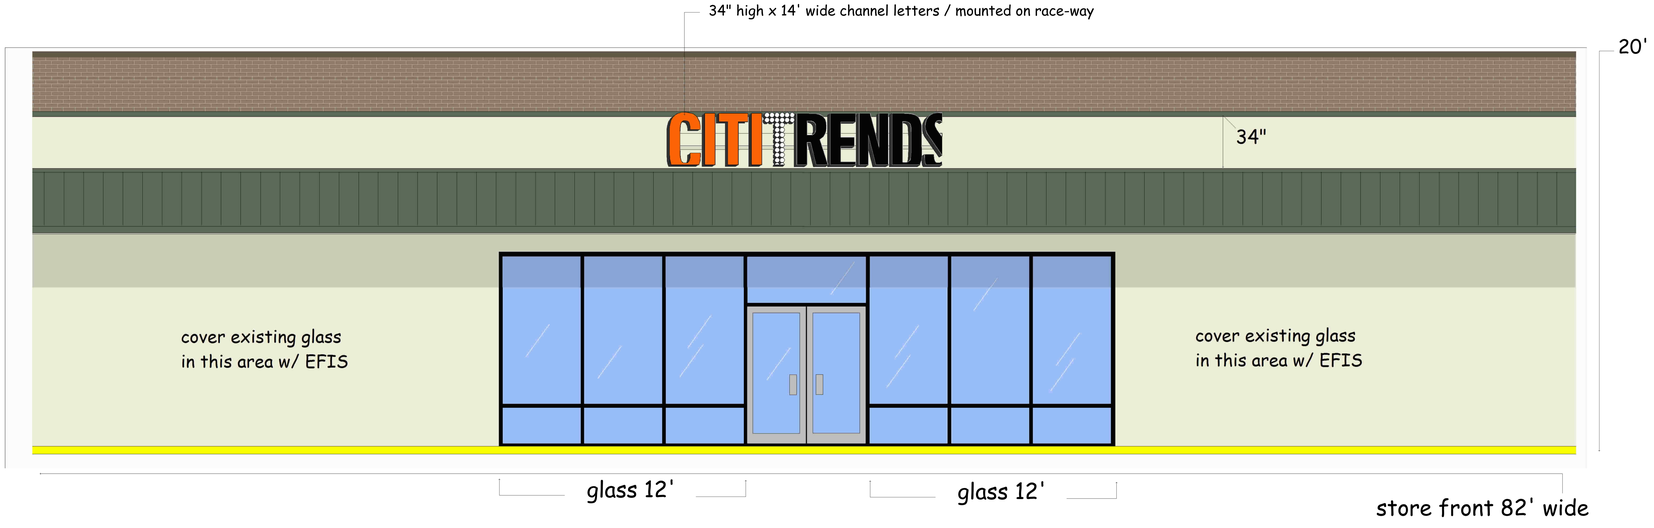

Sign code: 1.25 sq ft of sign allowed for each ft of store front width + 25 extra sq ft.

Sign sq ft allowed 127 / this sign uses 54 sq ft.

Channel letters mounted on race-way
- LED lighting
- Aluminum backs and sidewall w/ acrylic faces
- UL listed electrical
- 9 year translucent vinyl graphics

Colors: CITI - orange translucent faces w/ black returns
TRENDS - black translucent faces w/ black returns

Citi Trends Store

Memphis Fulton S/C
4253 Fulton Rd.
Cleveland, OH 44144-1866

brandrite™ SIGN COMPANY INC.

803-533-7446
313 John C Calhoun Drive
Orangeburg SC 29115

Linford Oberholtzer
lin@brandritesign.com
Mobile 803-707-4512