building sign drawing

Revision 0 6/20/11

Job summary: - One building sign
- (2) roadside pylons

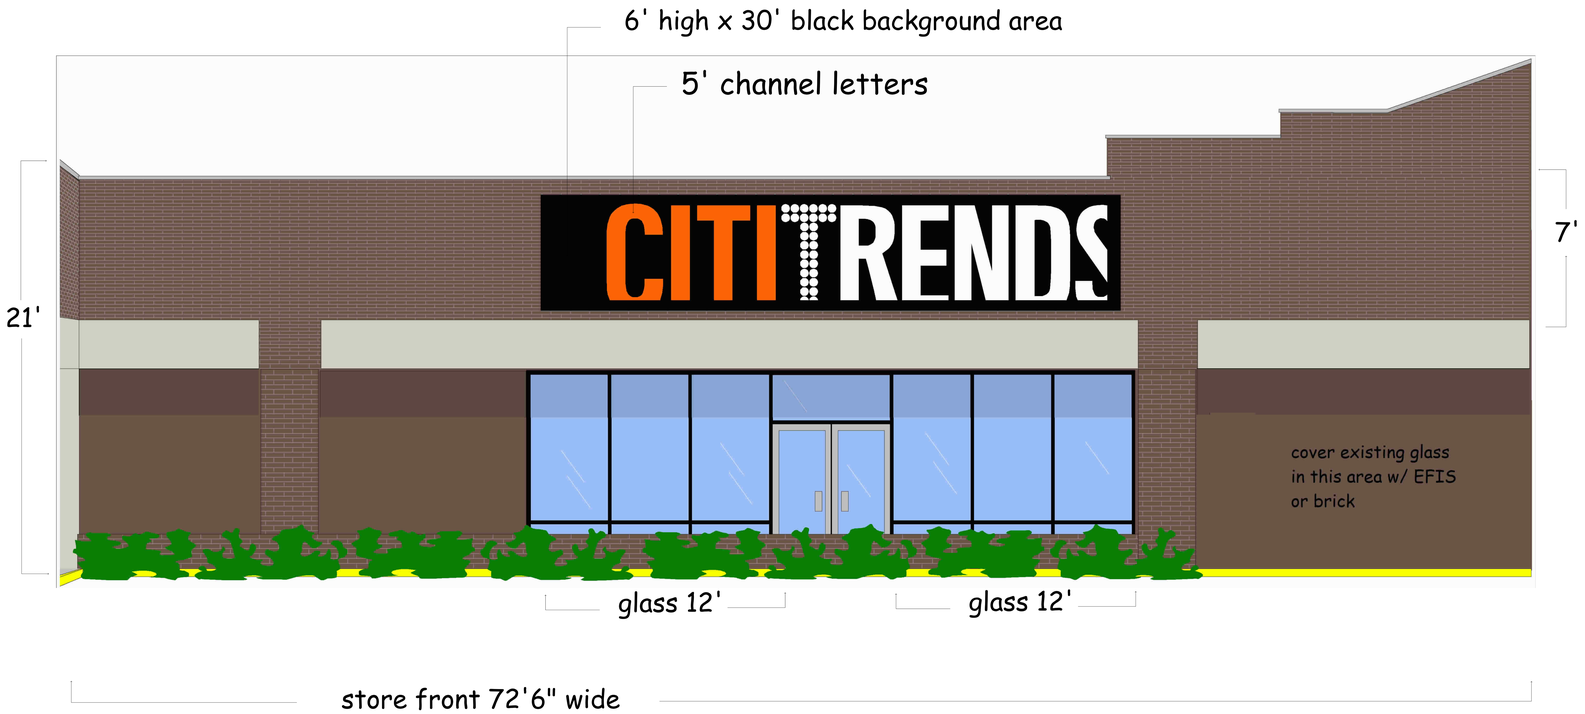

CITI TRENDS

Channel letters mounted without race-way on an aluminum background
- LED lighting
- Aluminum backs and sidewall w/ acrylic faces
- UL listed electrical
- 9 year translucent vinyl graphics

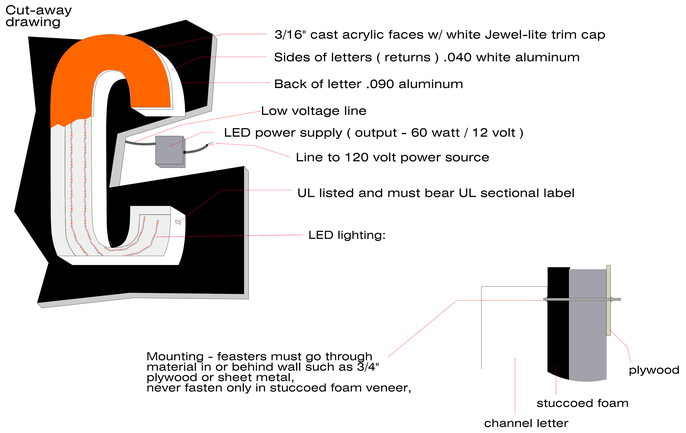

SIGN CODE - Sq root of store width x store height x mass fctr 8 - which come out to 312 sq ft of allowed sign / this sign only uses 180 sq ft

Citi Trends Store
Brice Park S/C
2726 Brice Rd.
Reynoldsburg, OH 43068-3486

brandrite™ SIGN COMPANY INC.
803-533-7446
313 John C Calhoun Drive
Orangeburg SC 29115
Linford Oberholtzer
lin@brandritesign.com
Mobile 803-707-4512