building sign drawing

Revision 1 7/27/11

Job summary: - One building sign
- No pylon

4' channel letters on race-way

26'

front view of store

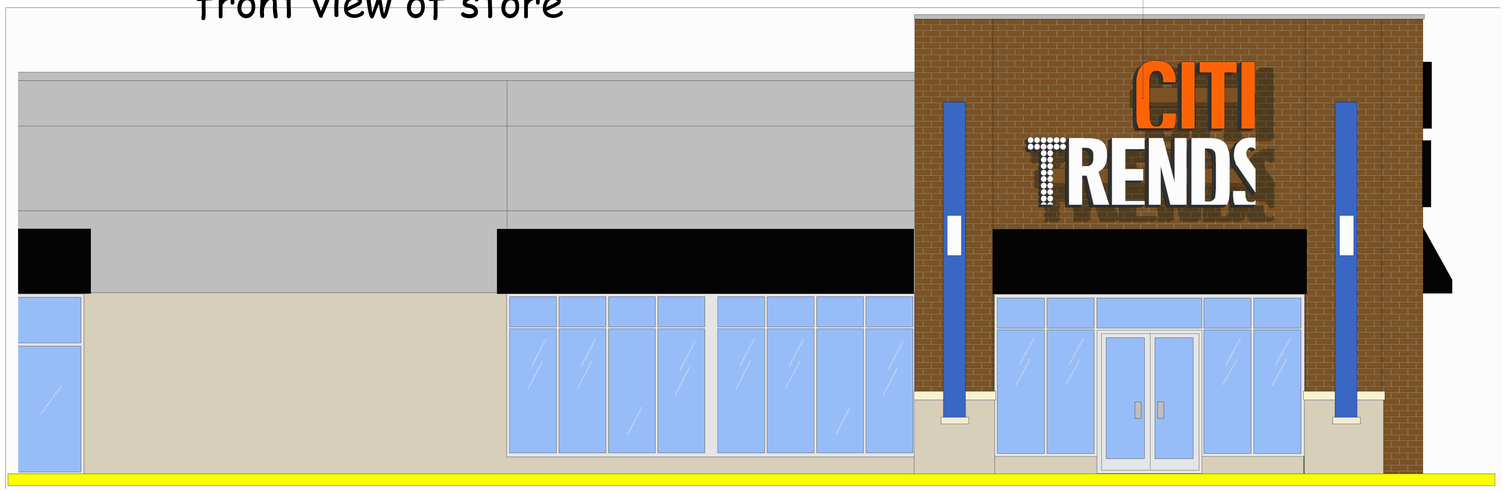

store front 72' wide

26'

side view of store

exceeds 100'

SIGN CODE - channel letters can use 1 sq ft of store front for each 1.5 ft of store front width. All other types of signs are restricted to using only 20% of store front width.

Size allowed - 108 sq ft / this set of letters use 106 sq ft

Channel letters mounted on race-way
- LED lighting
- Aluminum backs and sidewall w/ acrylic faces
- UL listed electrical
- 9 year translucent vinyl graphics

Colors: CITI - orange translucent faces w/ black returns
TRENDS - white translucent faces w/ black returns

Citi Trends Store
Shore Center Plaza S. S/C
22600 Shore Center Dr.
Euclid, OH 44123-1614

brandrite™ SIGN COMPANY INC.
803-533-7446
313 John C Calhoun Drive
Orangeburg SC 29115
Linford Oberholtzer
lin@brandritesign.com
Mobile 803-707-4512