building sign drawing

Revision 2 8/15/11

New parapet

Job summary: - One building sign
- Roadside pylon

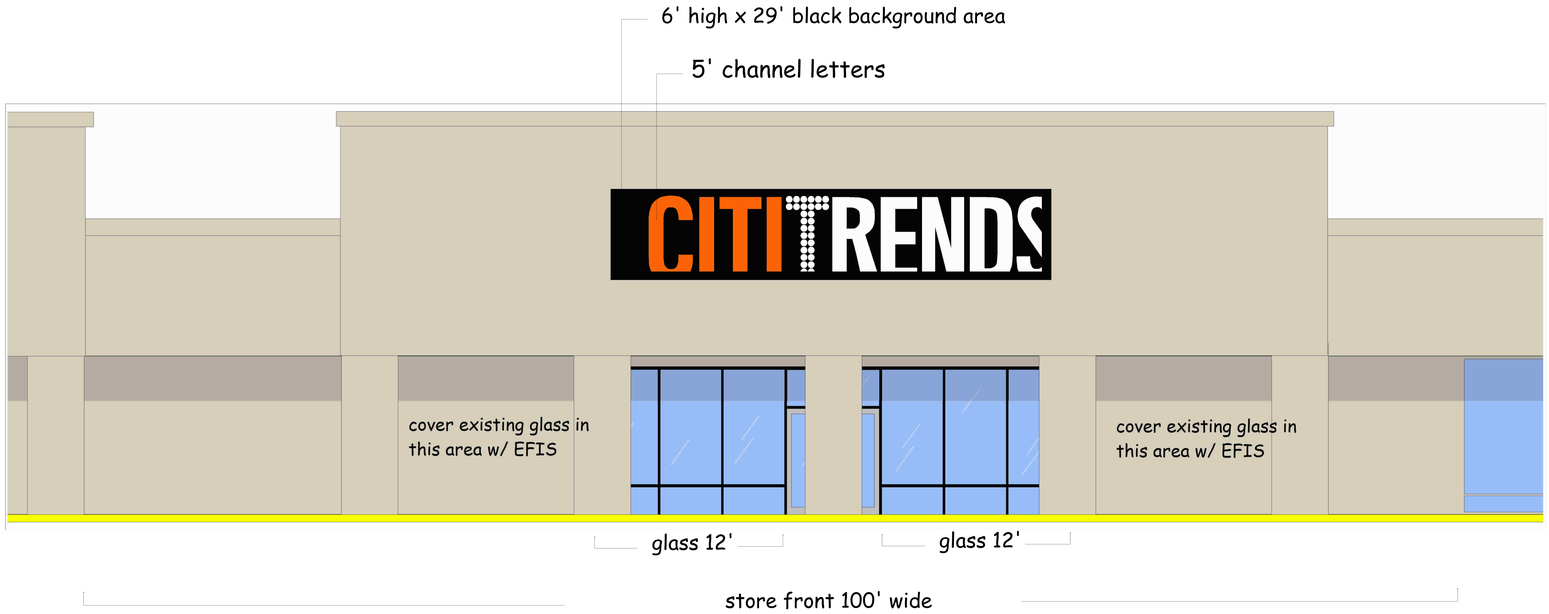

Channel letters mounted without race-way on an aluminum background
- LED lighting
- Aluminum backs and sidewall w/ acrylic faces
- UL listed electrical
- 9 year translucent vinyl graphics

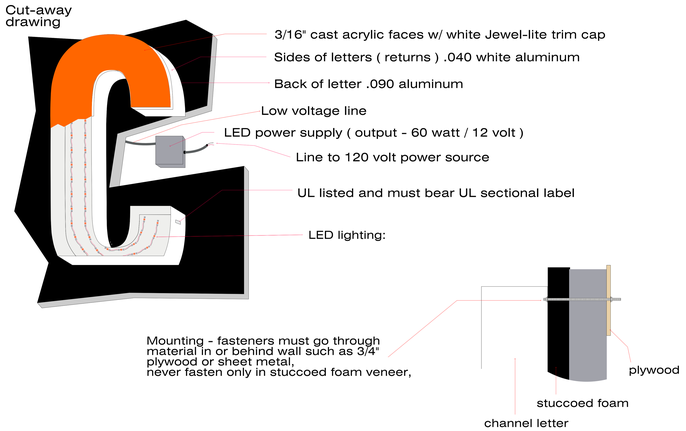

SIGN CODE - any sign that uses 101 sq ft or more must be reviewed by council, if the council rejects it we will be restricted to 100 sq ft max.

We can't get an answer at this point how the council will respond.

Citi Trends Store
Cicero Annex S/C
8133 S Cicero Annex Ave.
Chicago, IL 60652-2017

brandrite™ SIGN COMPANY INC.
803-533-7446
313 John C Calhoun Drive
Orangeburg SC 29115
Linford Oberholtzer
lin@brandr
Mobile 803-707-4512