building sign drawing

Revision 2 7/9/11

Job summary: - One building sign
- One roadside pylon

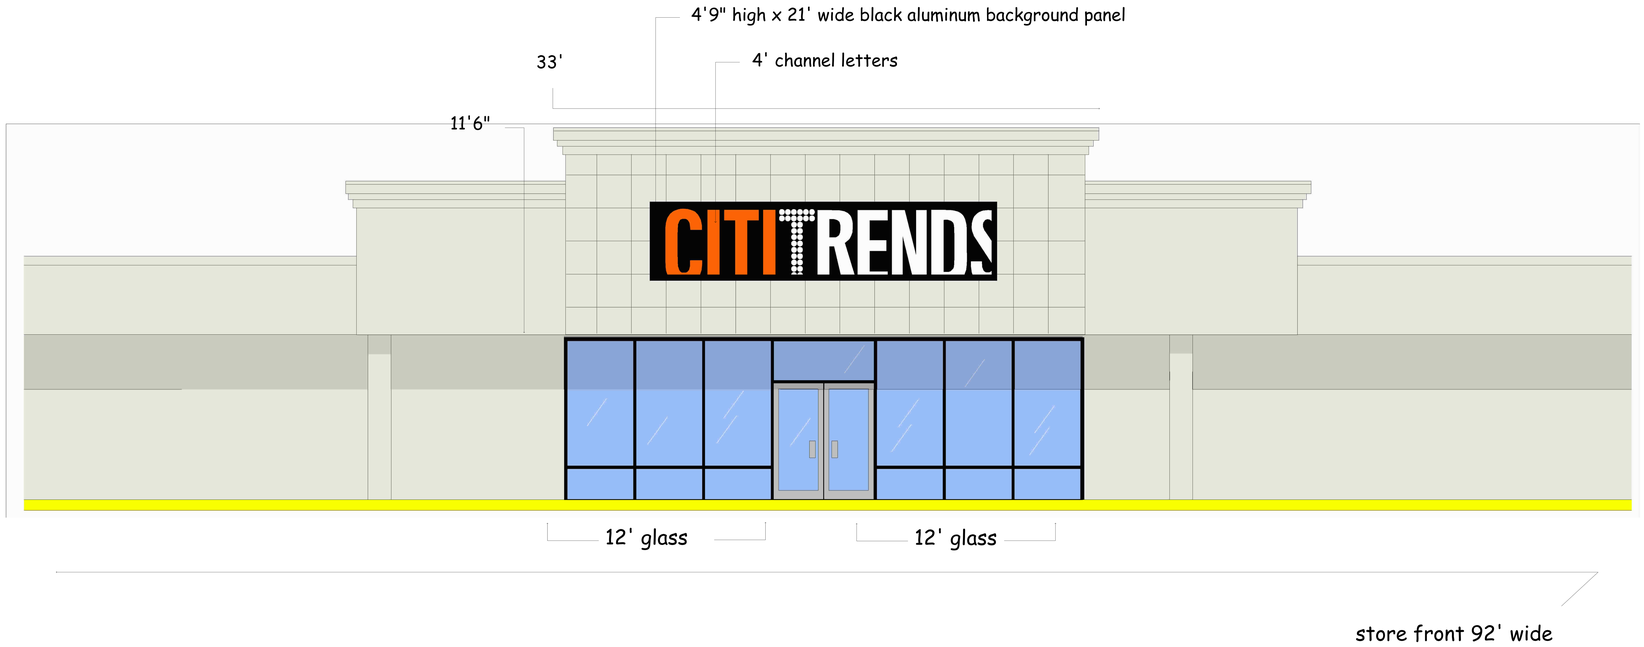

CITI TRENDS

Channel letters mounted without race-way on an aluminum background
- LED lighting
- Aluminum backs and sidewall w/ acrylic faces
- UL listed electrical
- 9 year translucent vinyl graphics

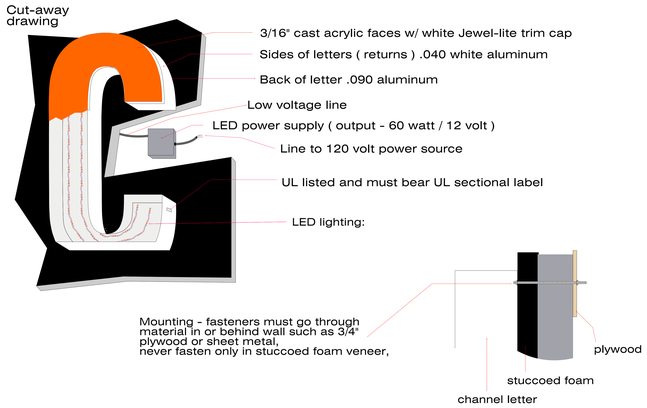

SIGN CODE - 100 sq ft max / this sign is 100 sq ft including the black background.

Citi Trends Store
Kline Plaza S/C
130 Kline Village
Harrisburg, PA 17104-1581

brandrite™ SIGN COMPANY INC.
803-533-7446
313 John C Calhoun Drive
Orangeburg SC 29115
Linford Oberholtzer
lin@brandritesign.com
Mobile 803-707-4512