building sign drawing

Revision 0 8/23/11

Job summary: - One building sign
- One roadside pylons

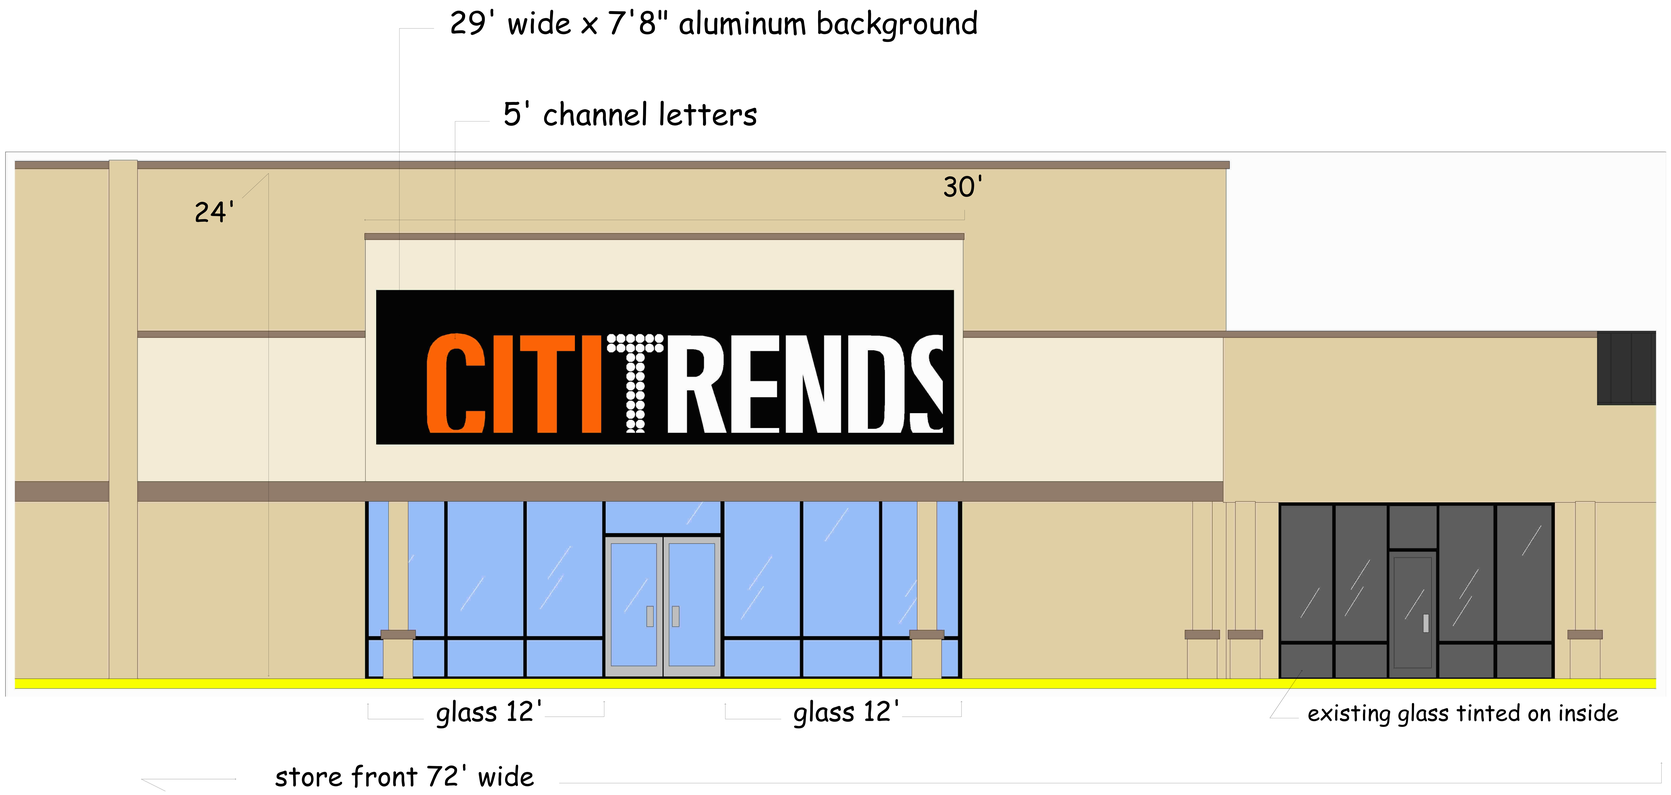

Channel letters mounted without race-way on an aluminum background
- LED lighting
- Aluminum backs and sidewall w/ acrylic faces
- UL listed electrical
- 9 year translucent vinyl graphics

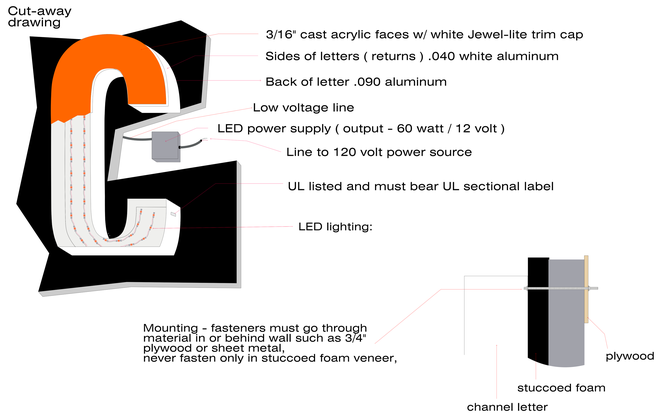

SIGN CODE - 1 sq. ft. of sign for every 10 sq ft. of floor space,
sq. ft. of signs allowed (building and pylon) 1,166.

This sign (building and pylon) use 280 sq. ft.

Citi Trends Store
640 Plaza S/C
4424 Western Ave.
Knoxville, TN 37921-4308

brandrite™ SIGN COMPANY INC.
803-533-7446
313 John C Calhoun Drive
Orangeburg SC 29115
Linford Oberholtzer
lin@brandritesign.com
Mobile 803-707-4512