# Atlanta
# ( West End Mall )
# sign drawings

Scope of project: - Supply and install new exterior building sign and
- Supply and install on store front in mall corridor

Revision 1 Apri 17 / 2014

## Store front wall sign:
- aluminum background panel - 6' x 25'
- 5'x 24' channel letters = 120 sq.ft.

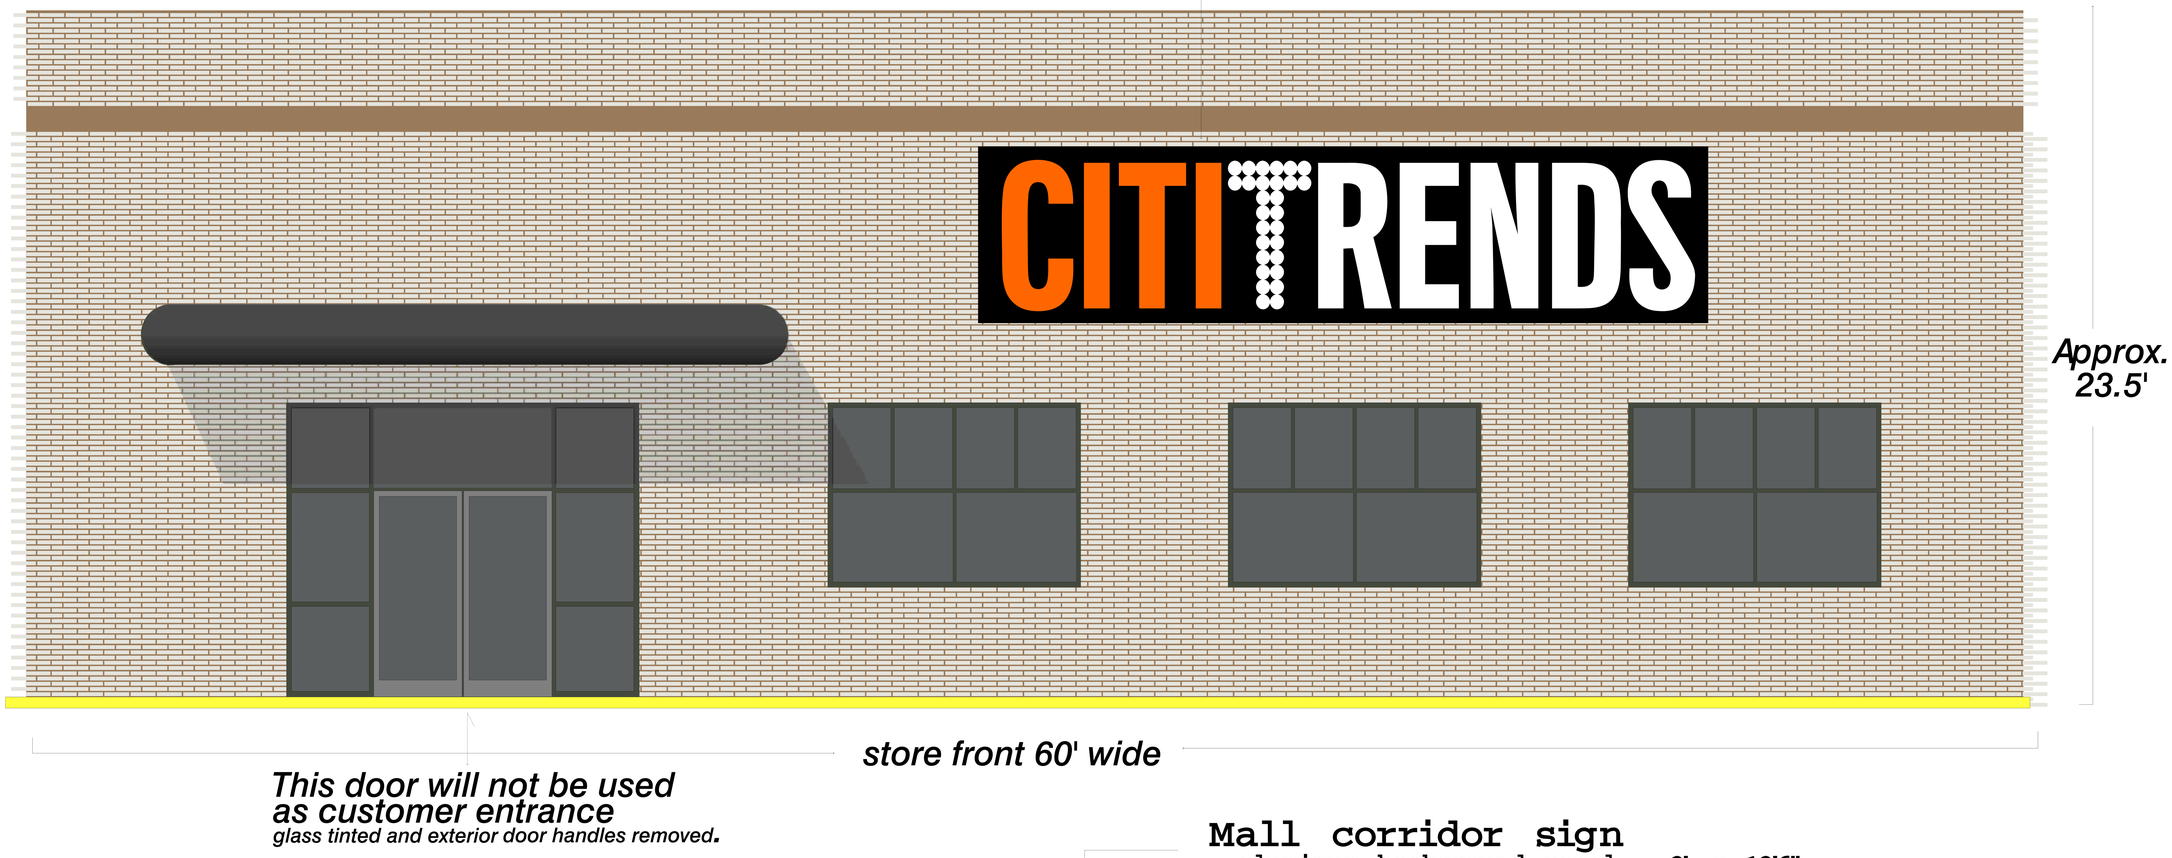


## Mall corridor sign
- aluminum background panel - 3' x 12'6"
- 30" channel letters - 30 sq.ft.

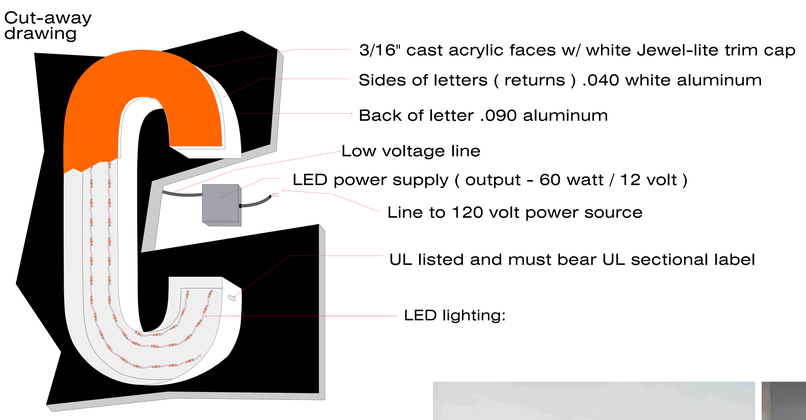


CITI TRENDS

Channel letters mounted without race-way on an aluminum background
- LED lighting
- Aluminum backs and sidewall w/ acrylic faces
- UL listed electrical
- 9 year translucent vinyl graphics

Citi Trends
The West End Mall
Atlanta GA

brandrite™ SIGN COMPANY INC.
803-533-7446
313 John C Calhoun Drive
Orangeburg SC 29115
Linford Oberholtzer
lin@brandritesign.com
Mobile 803-707-4512