building sign drawing

Job summary: - paint black area behind letters per specs

Revision 3 5/24/11

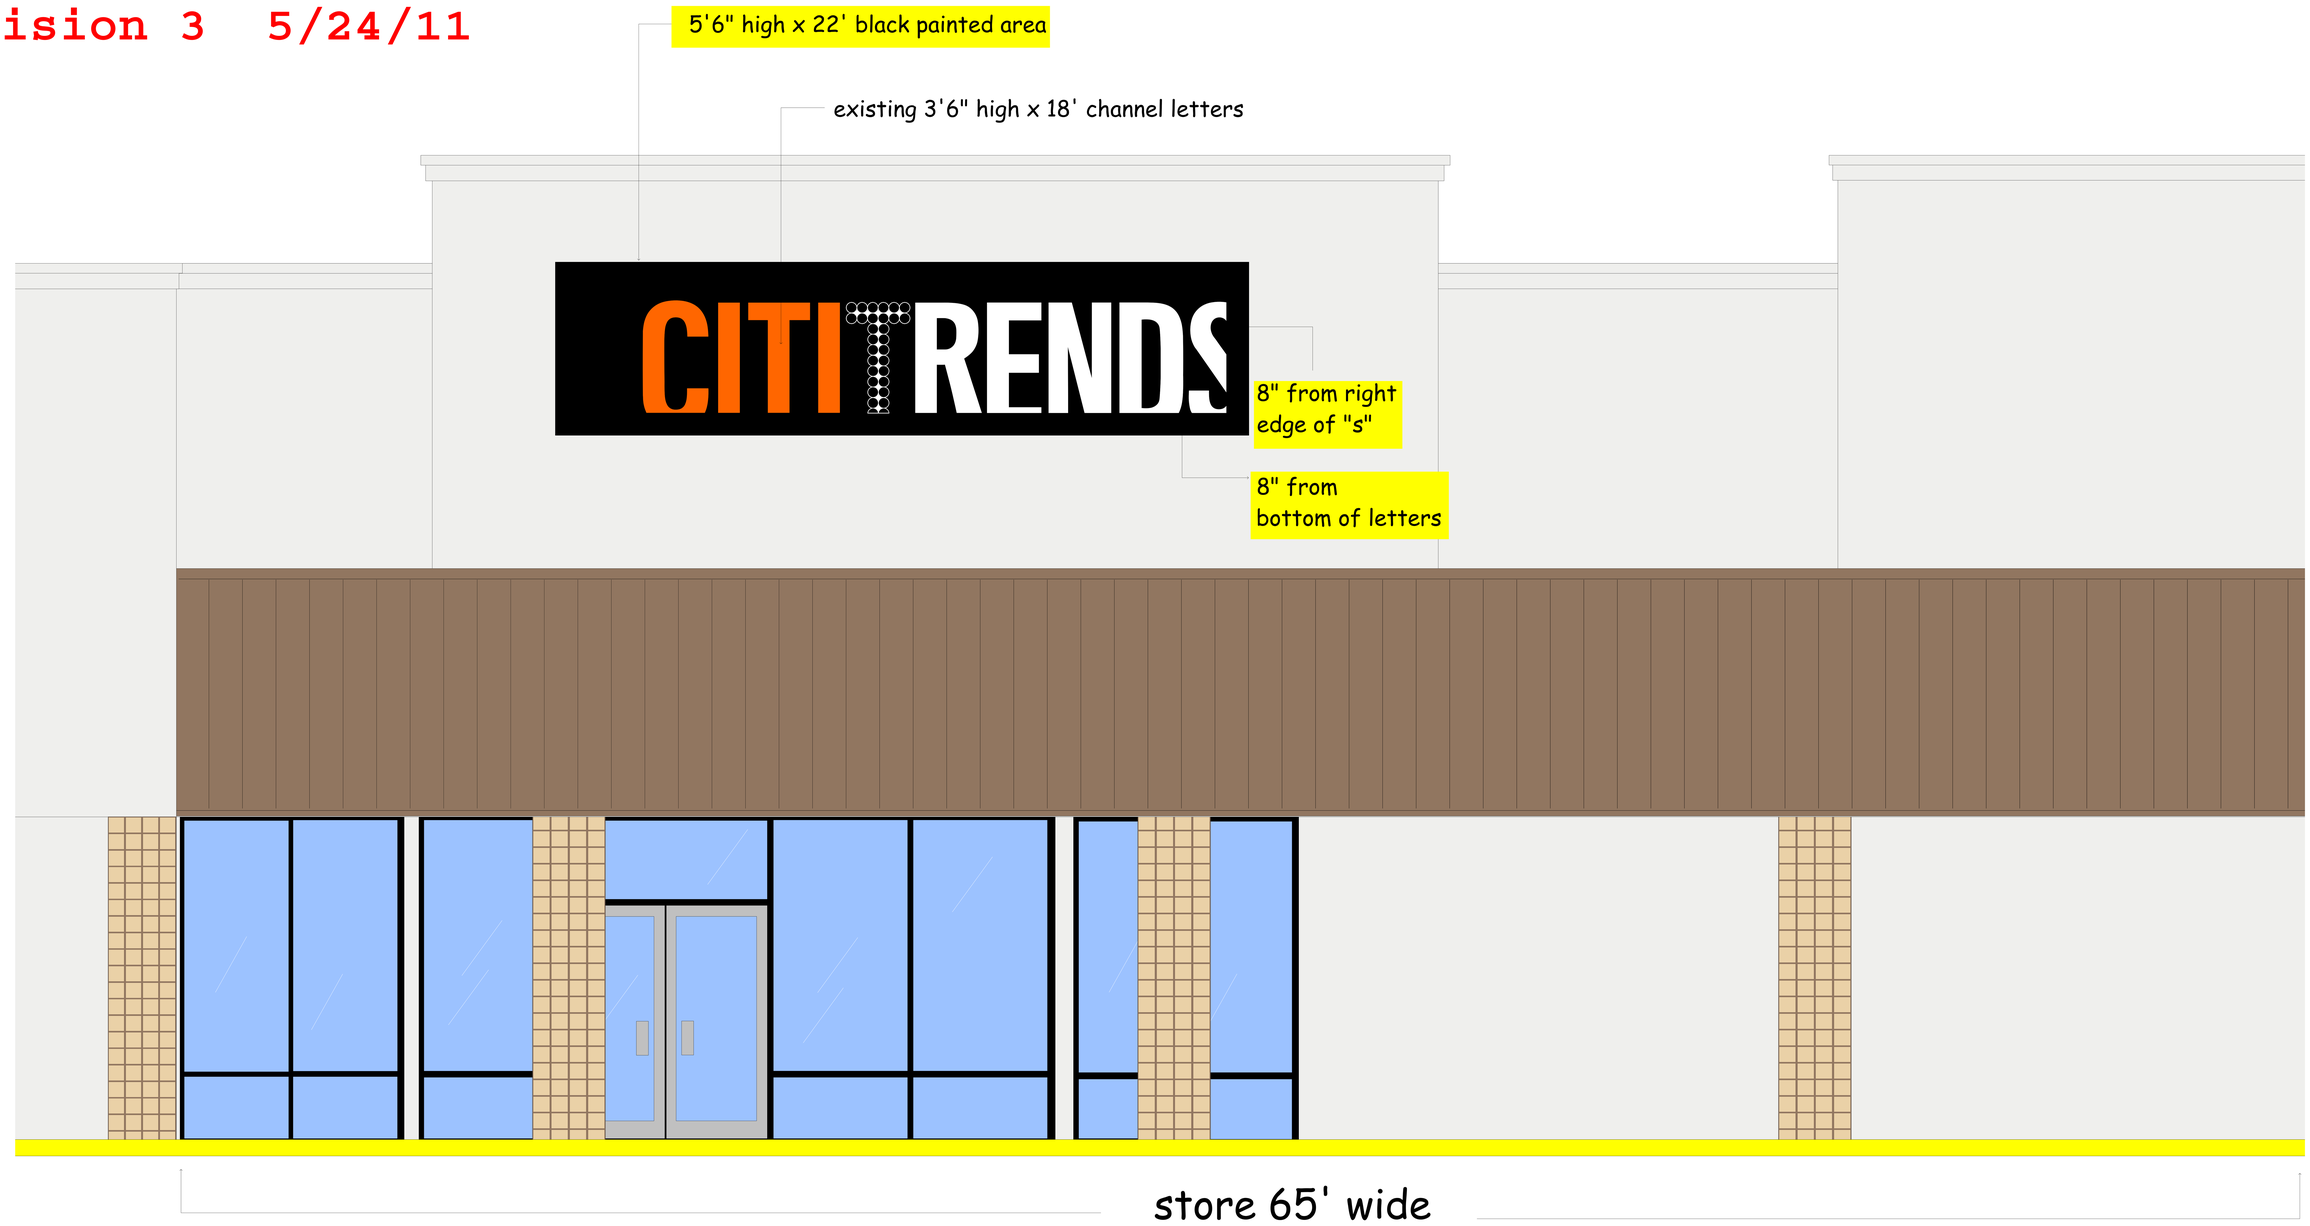

SIGN CODE - 1 sq. ft. of sign allowed for each ft. of store front width.

Sq. ft. allowed - 65 / 3'6" letters use 63

Citi Trends Store
Chicot Crossing S/C
3537 Denny Ave.
Pascagoula, MS 39581

brandrite™ SIGN COMPANY INC.
803-533-7446
313 John C Calhoun Drive
Orangeburg SC 29115
Linford Oberholtzer
lin@brandritesign.com
Mobile 803-707-4512